




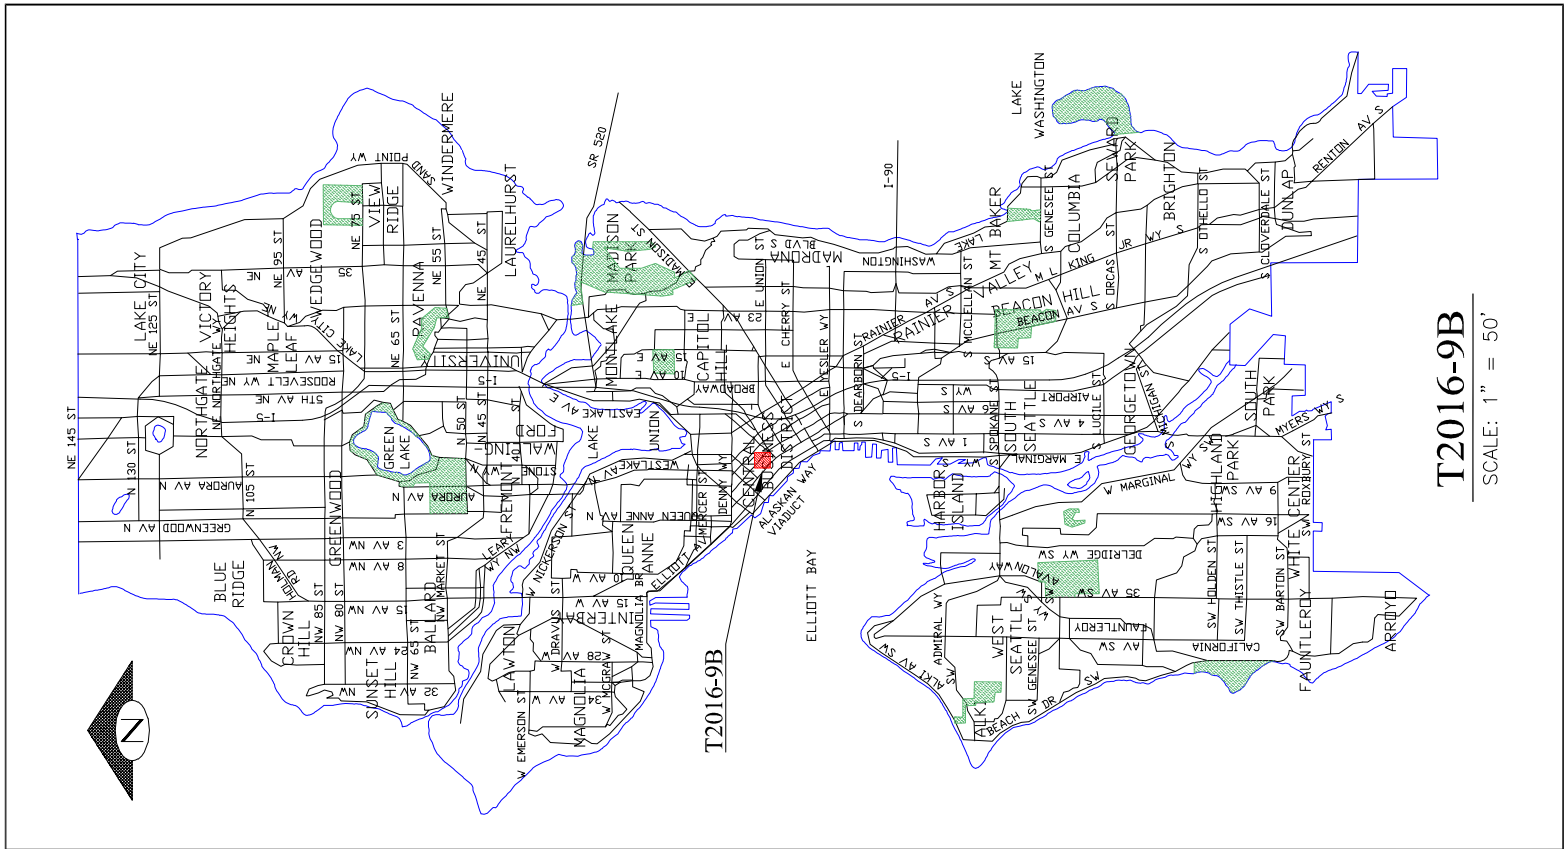






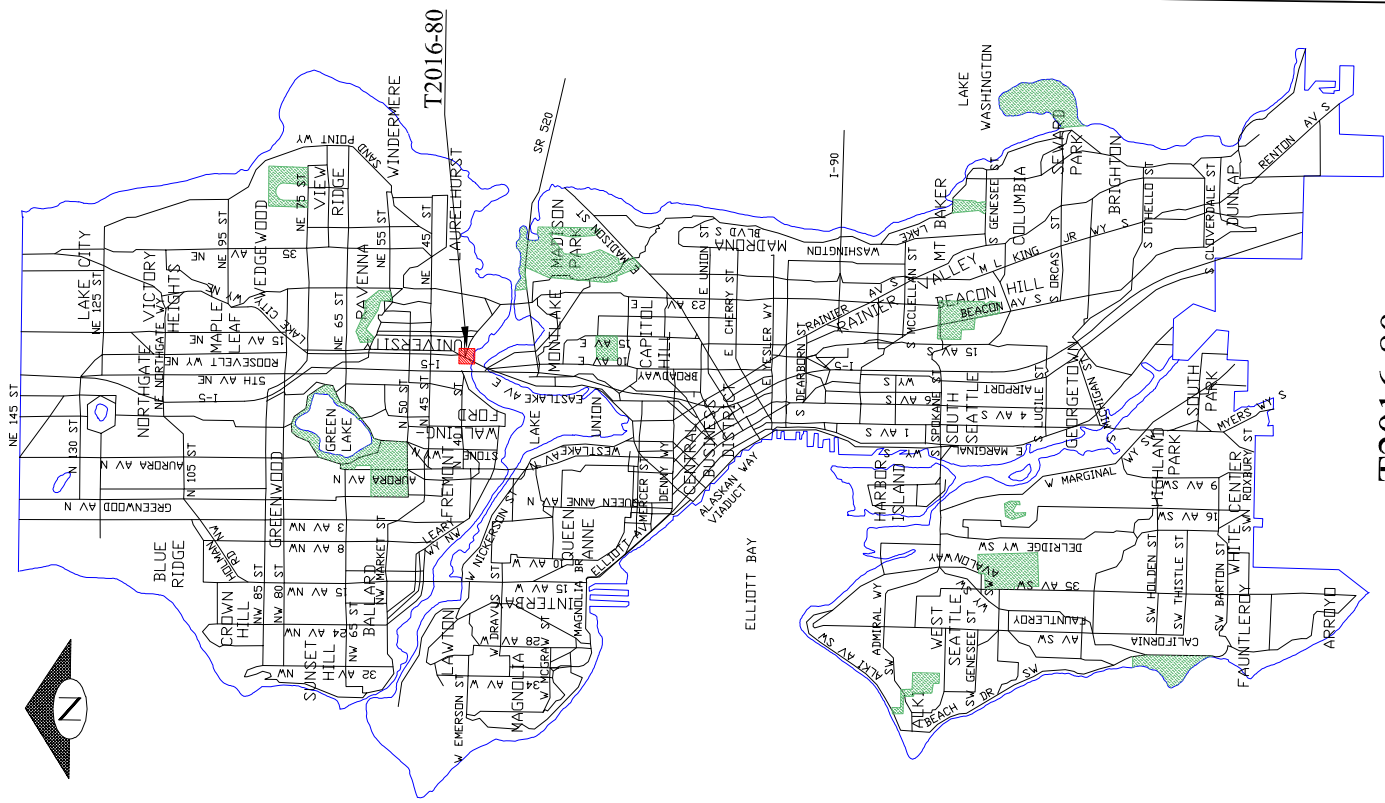



T2016-80

SCALE: 1" = 50'

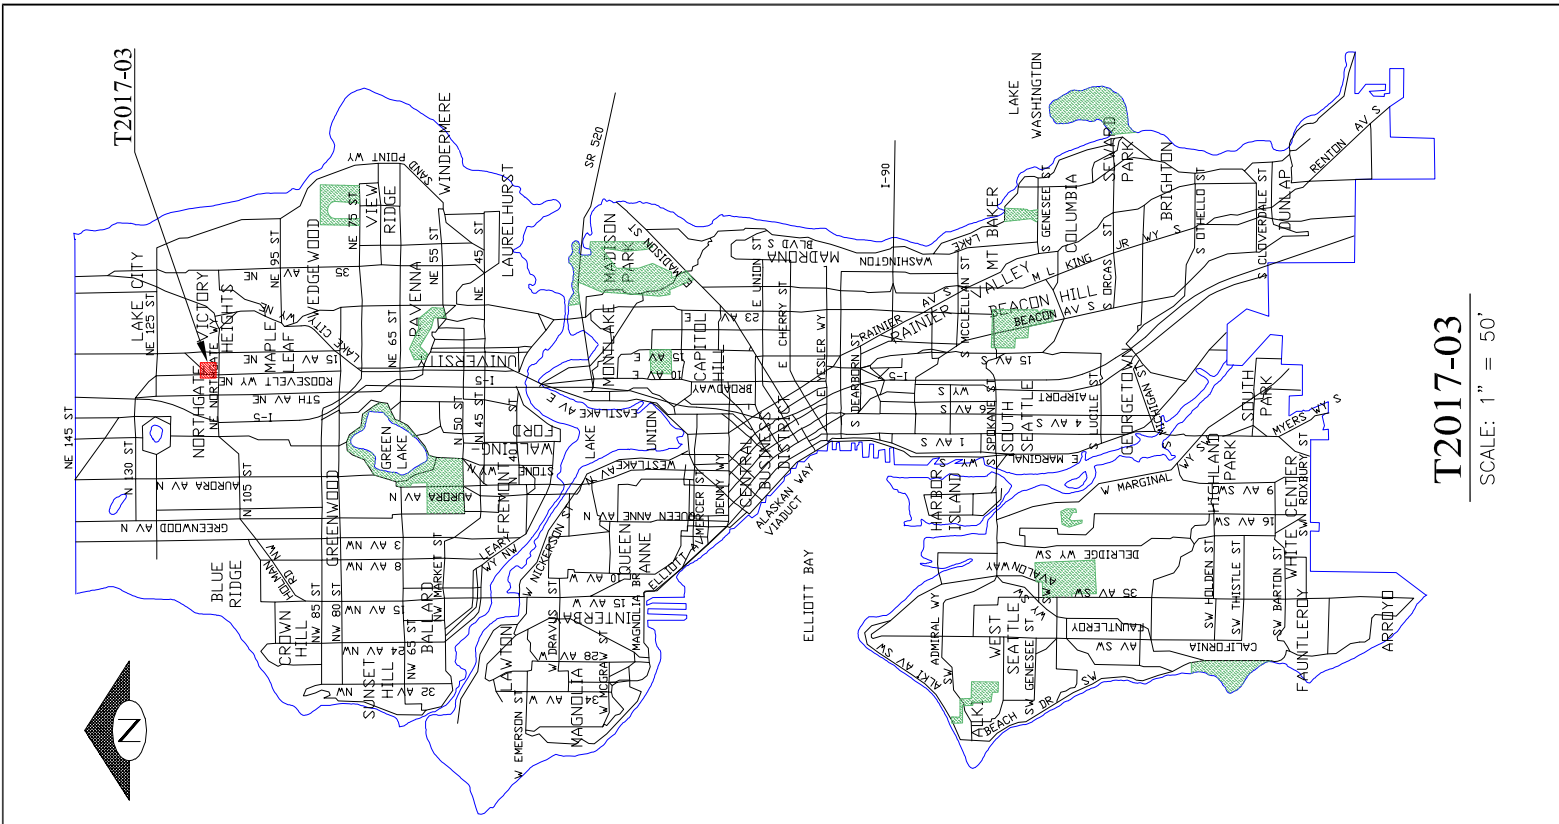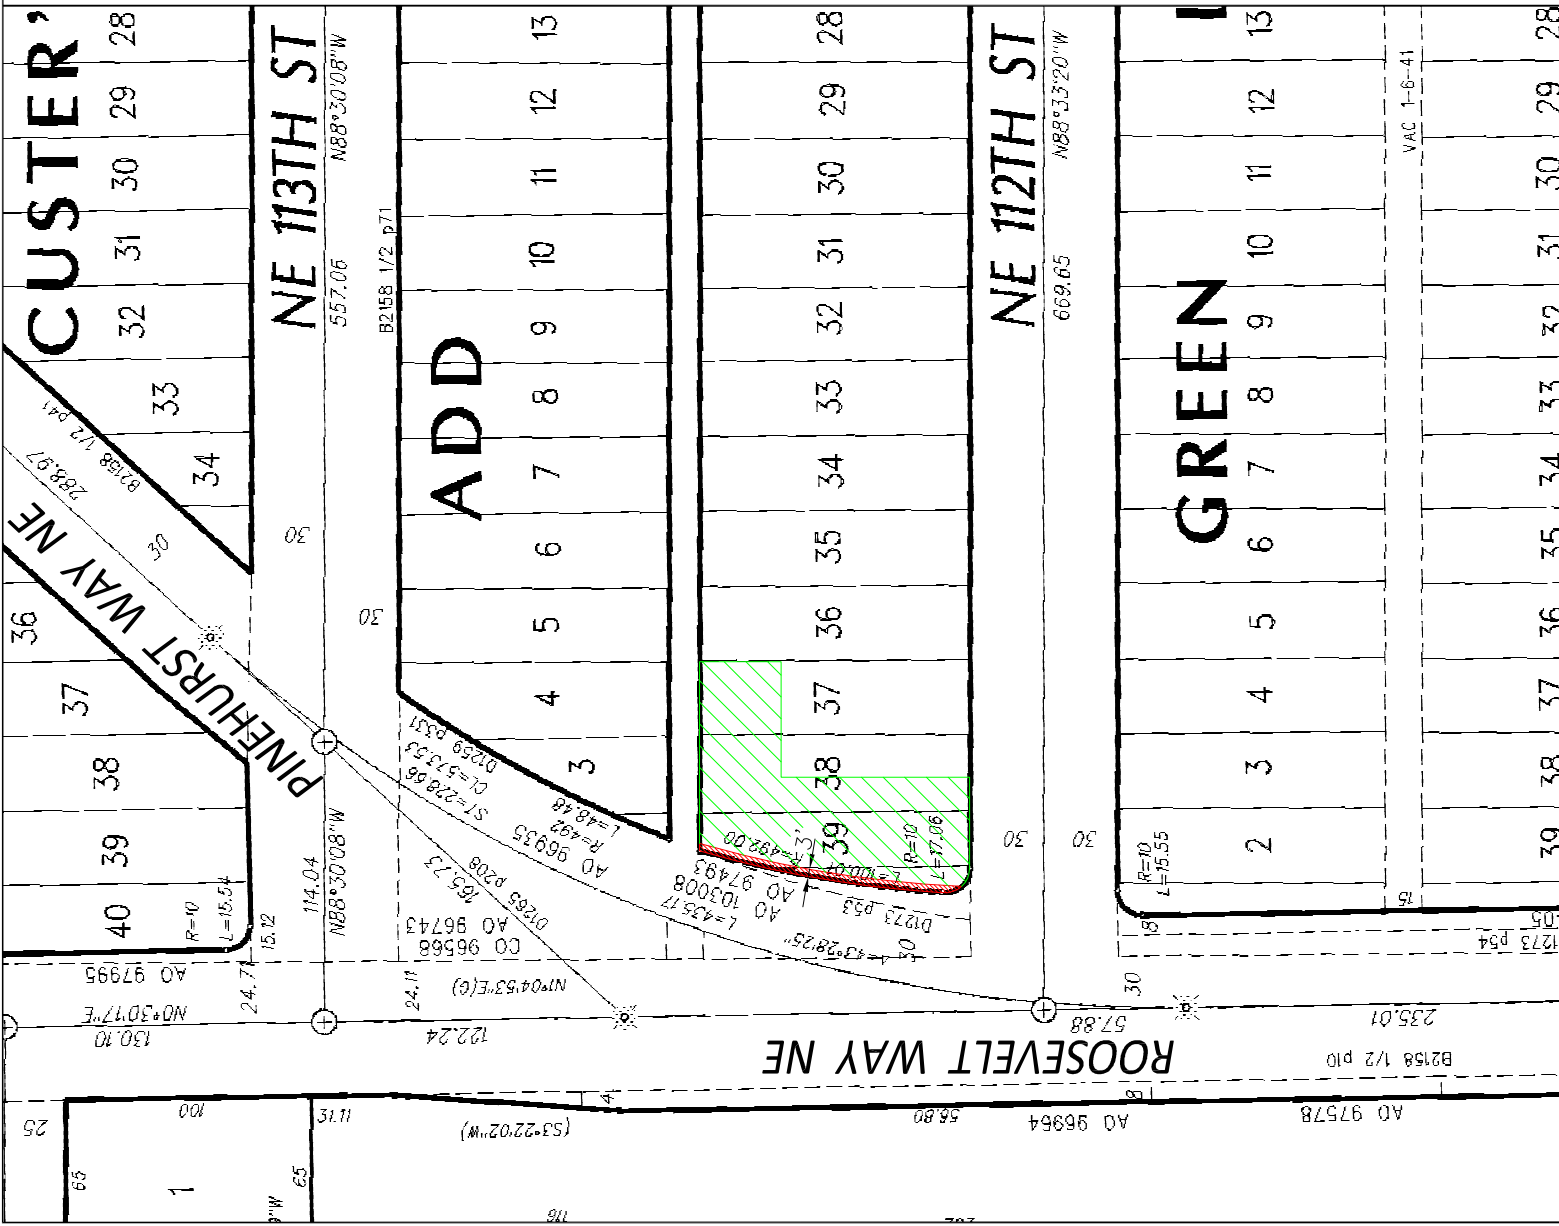

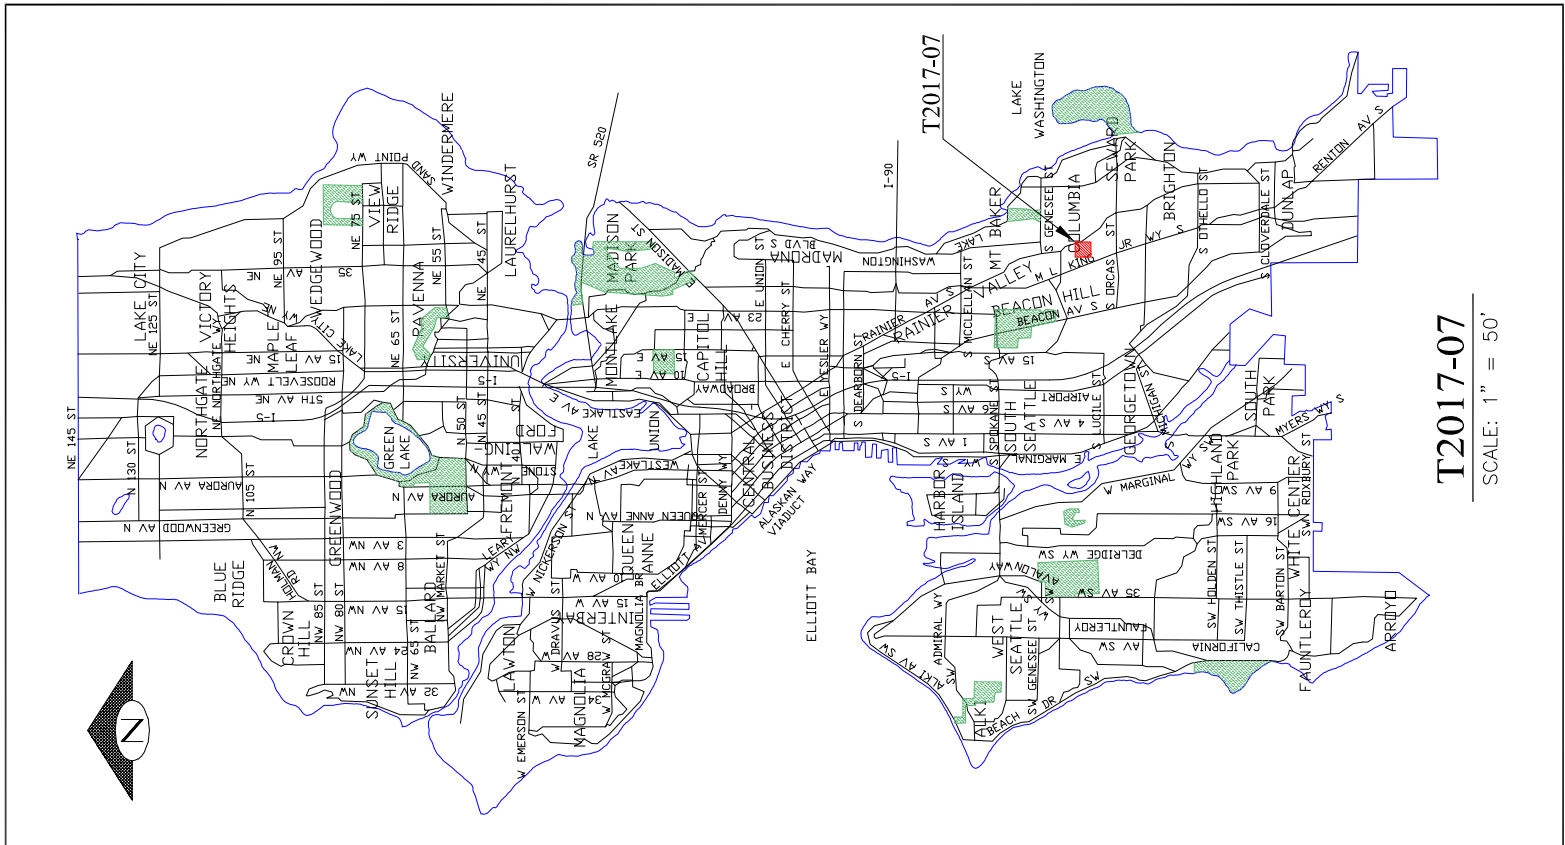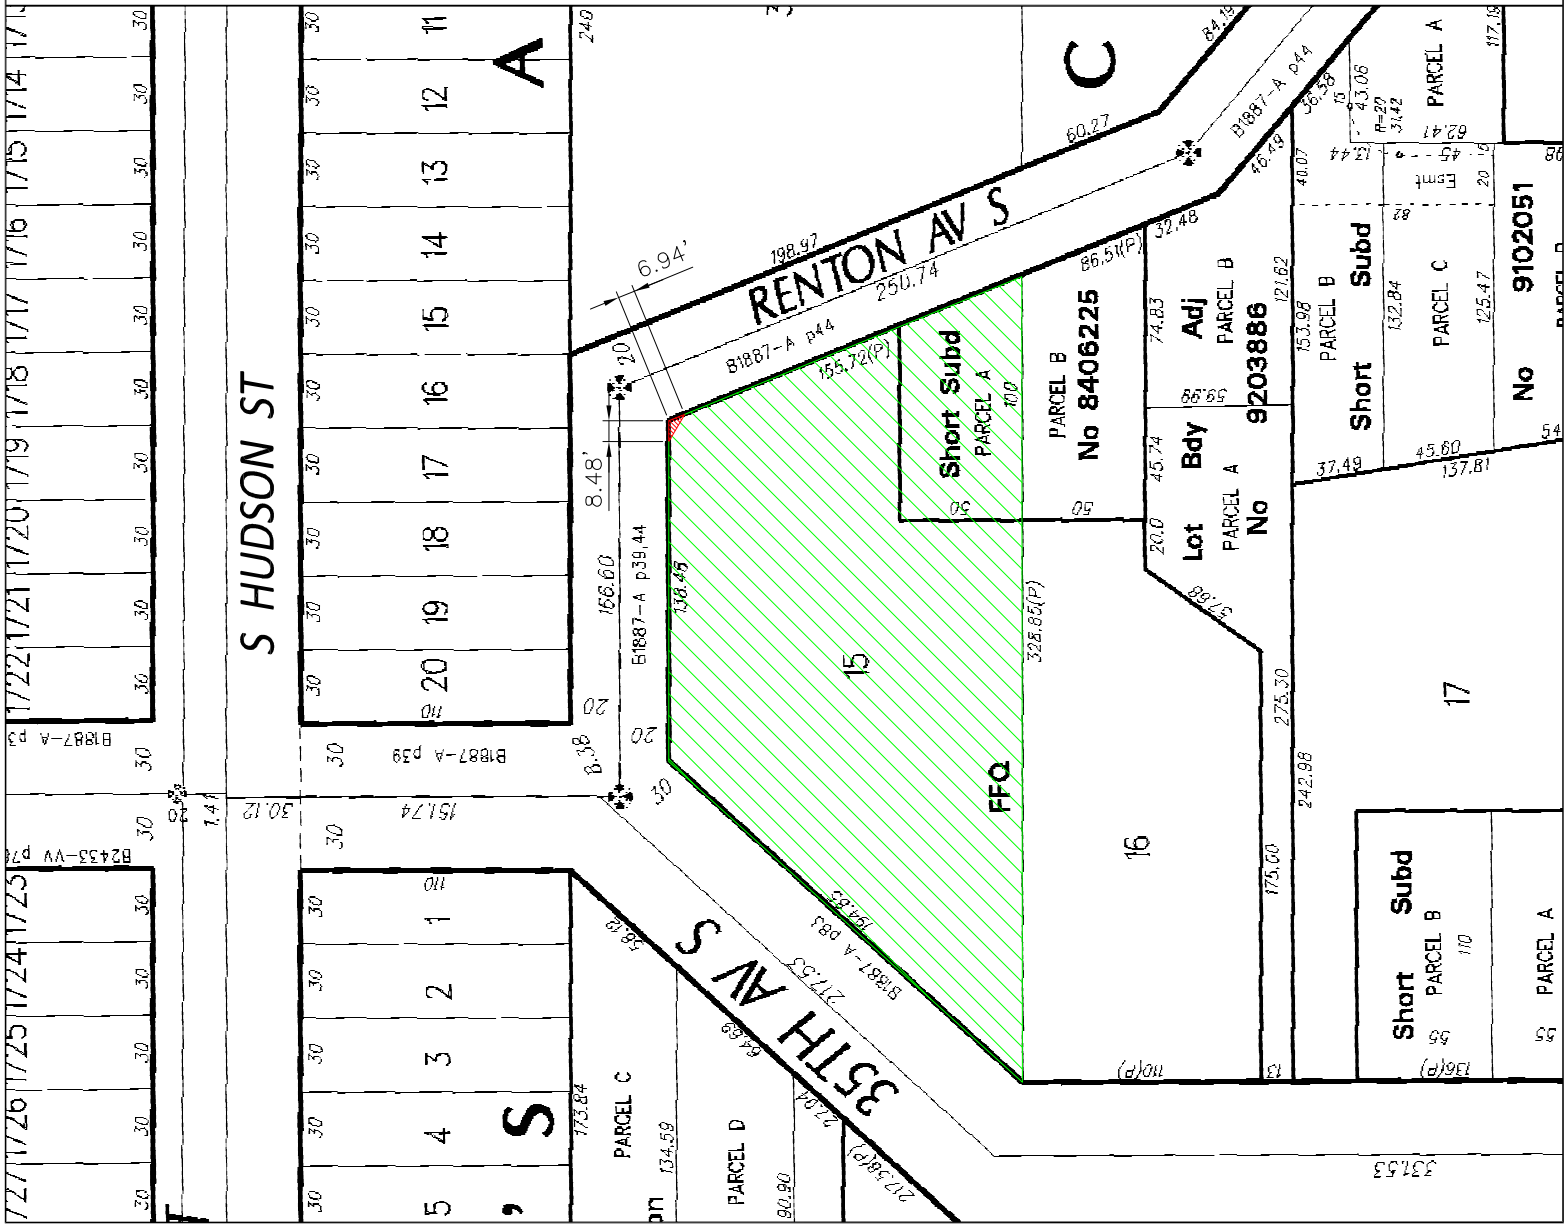



S SPOKANE ST

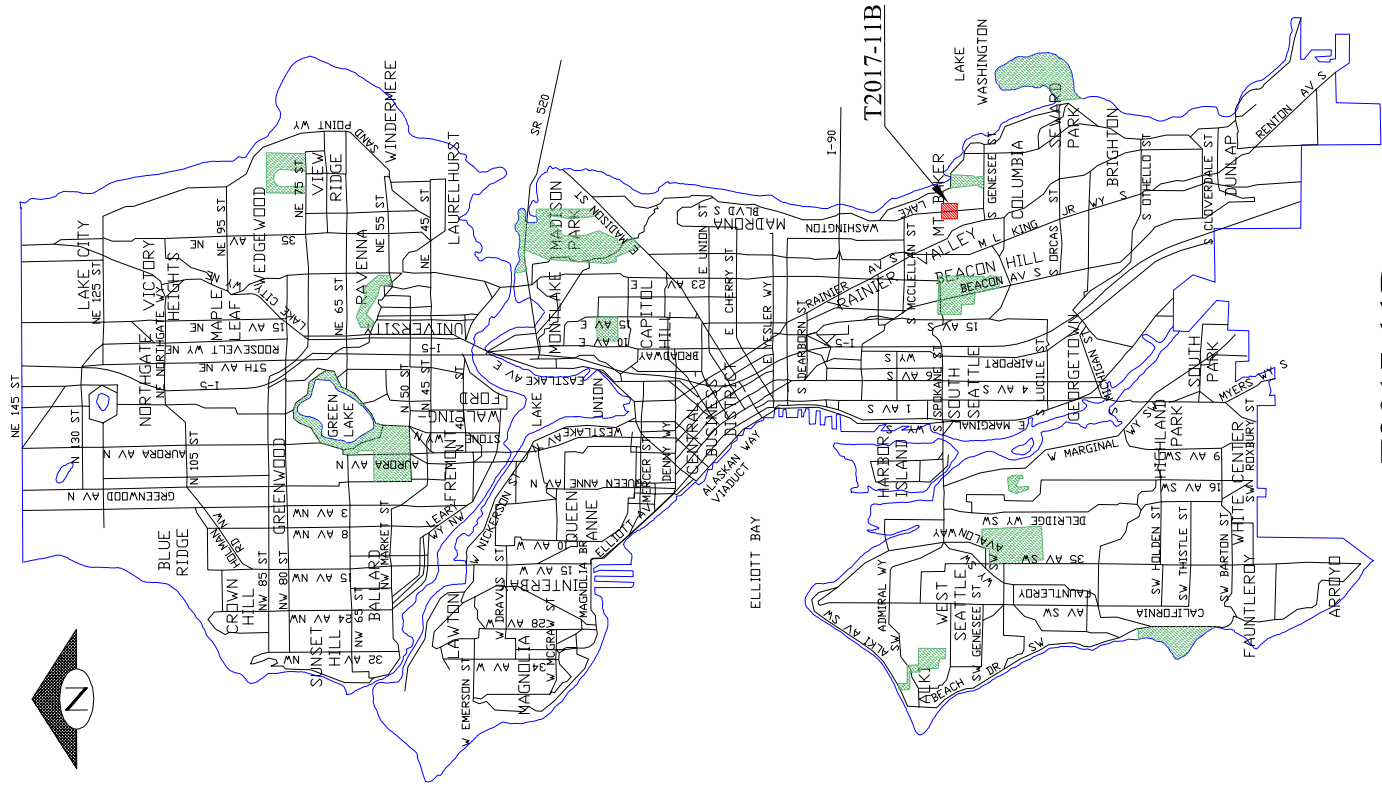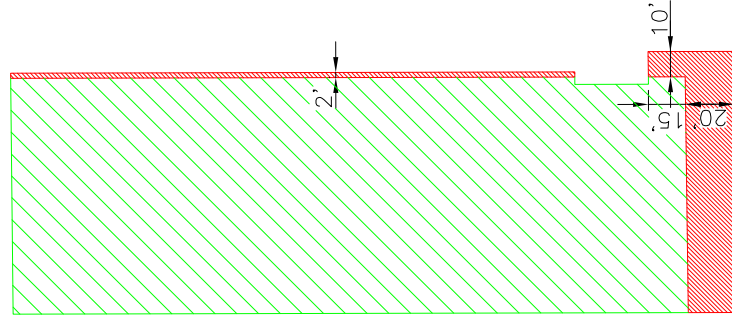


T2017-11B


SCALE: 1" = 50'


S SPOKANE ST

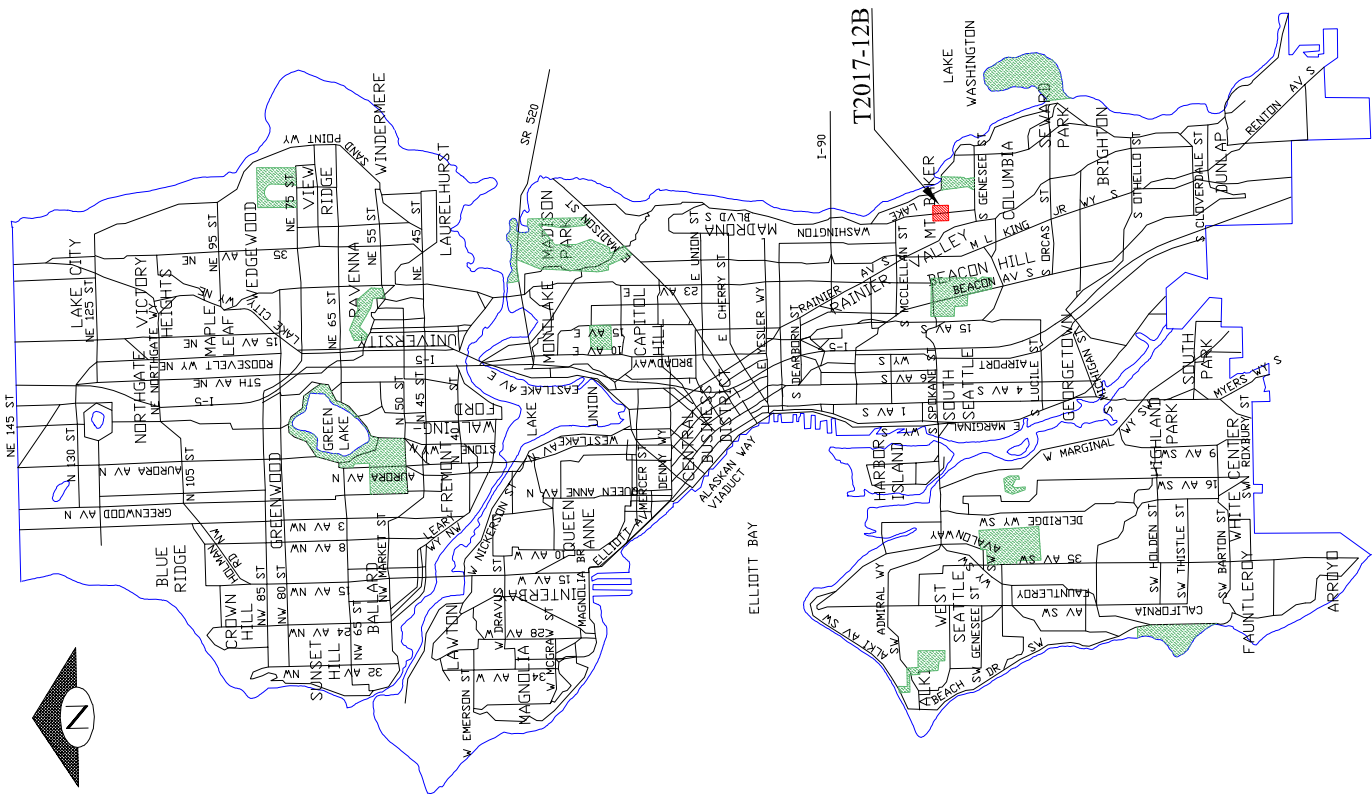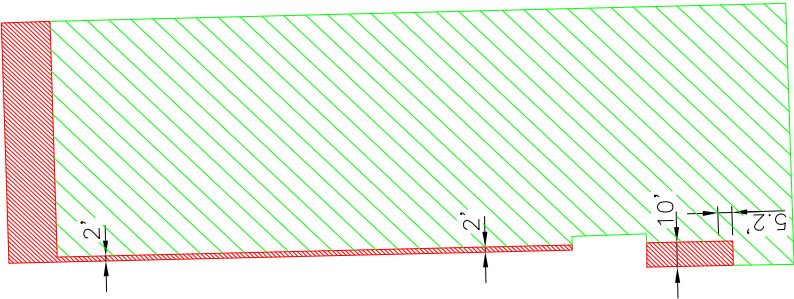


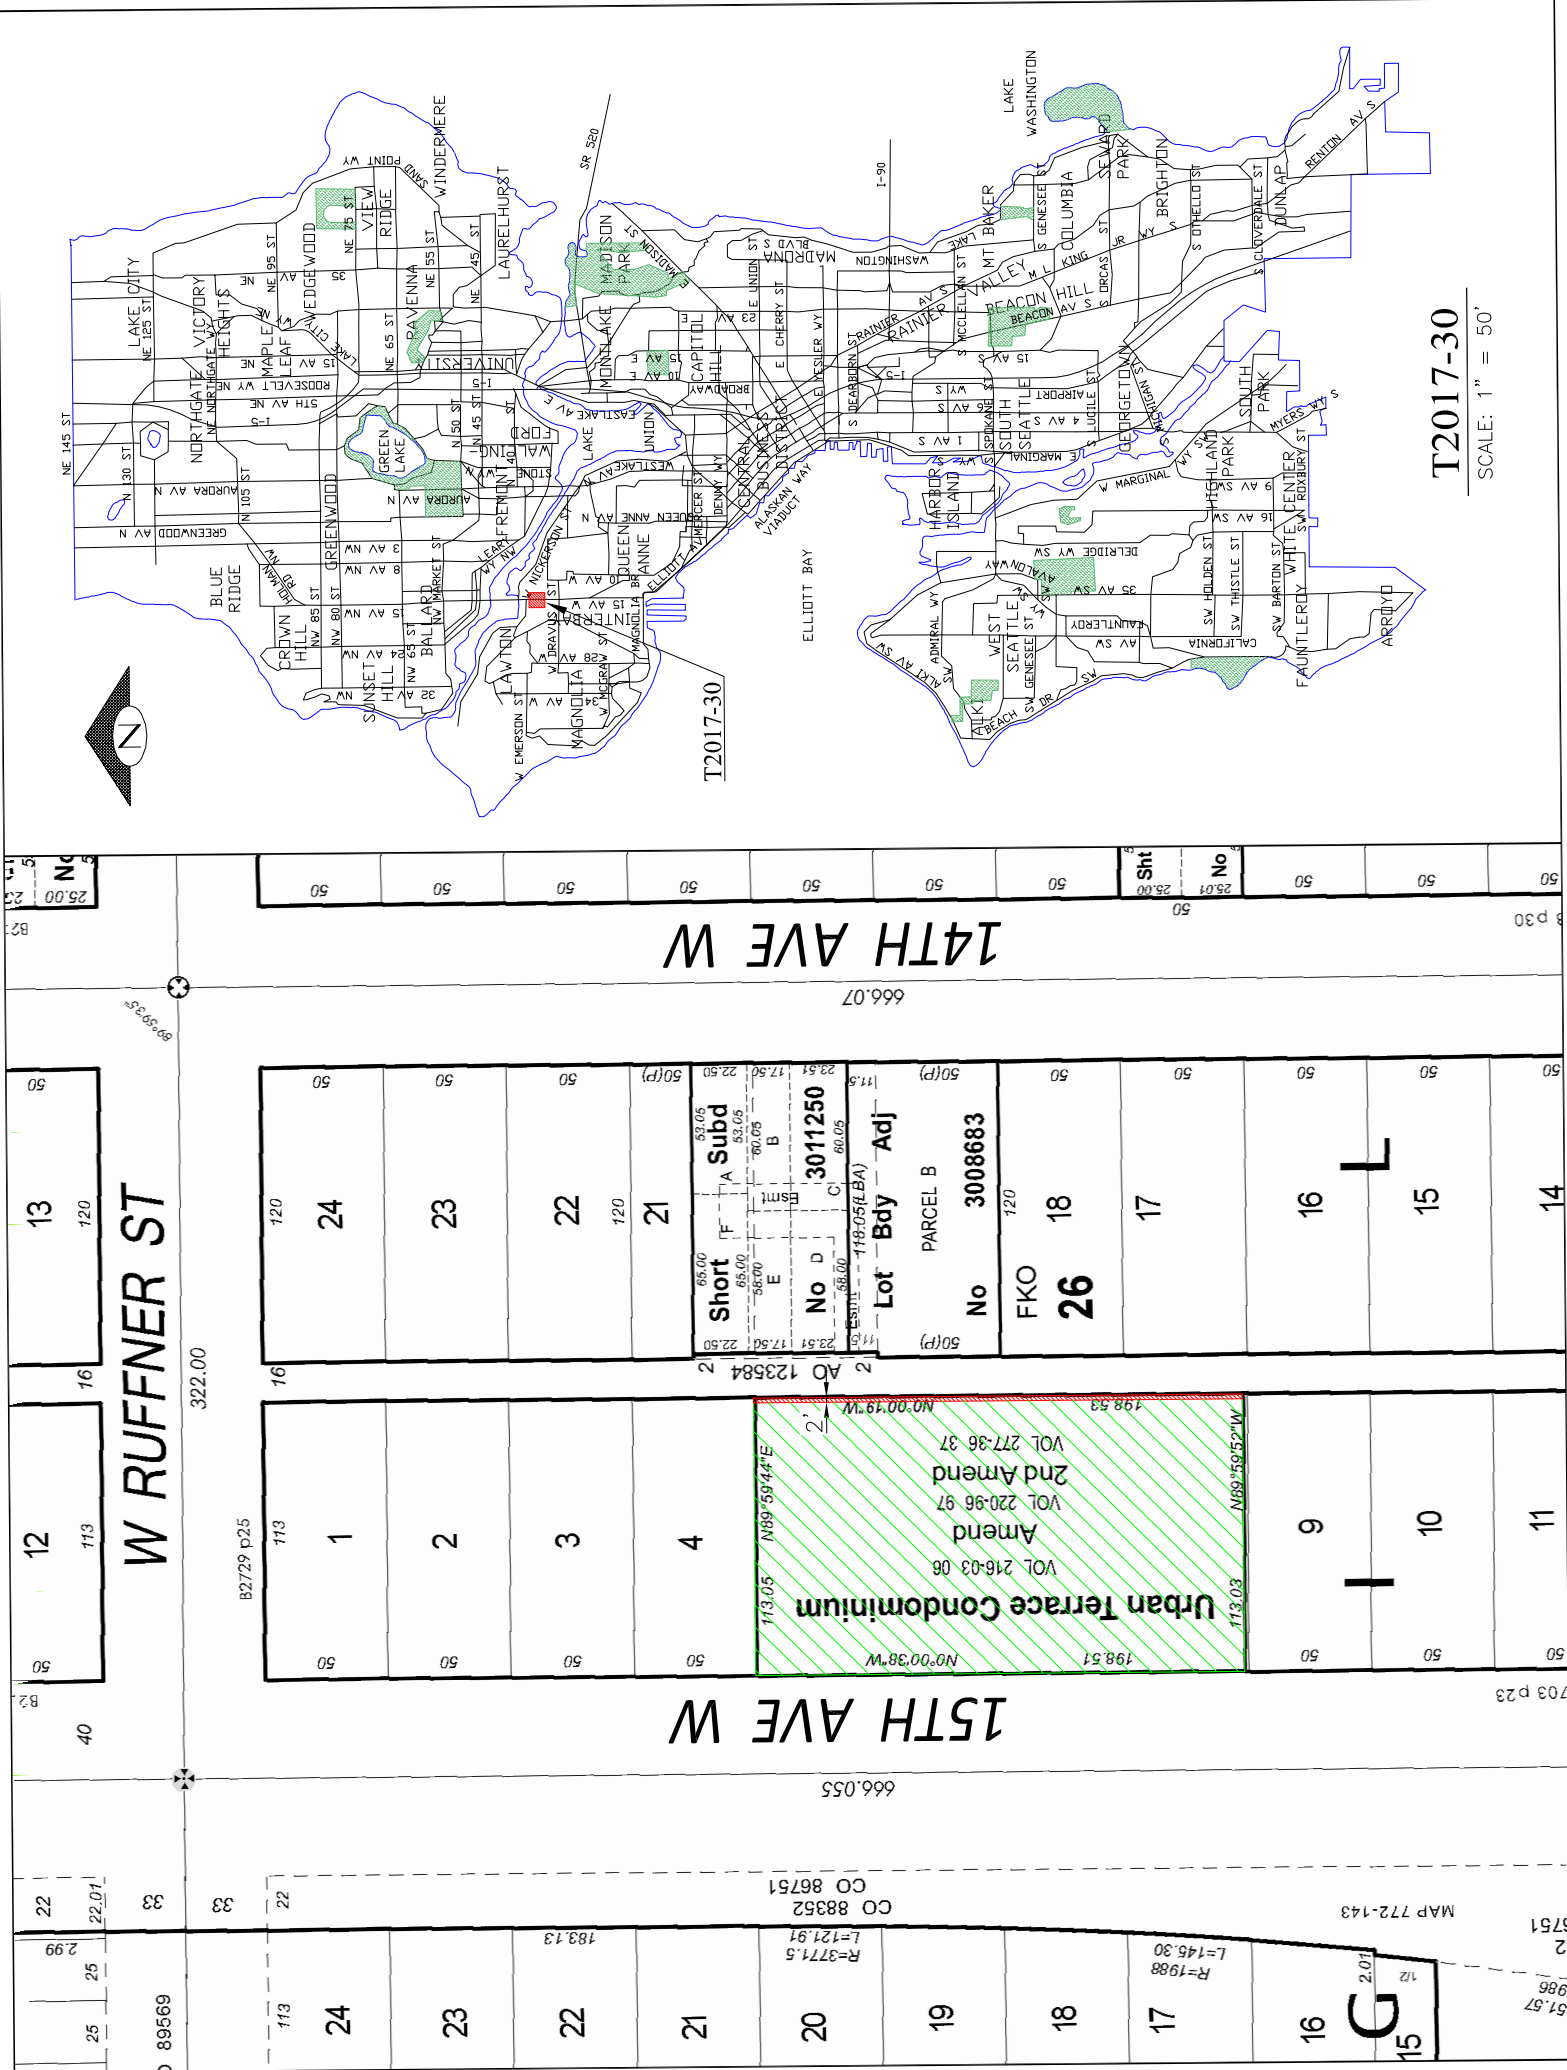


T2017-30
SCALE: 1" = 50'


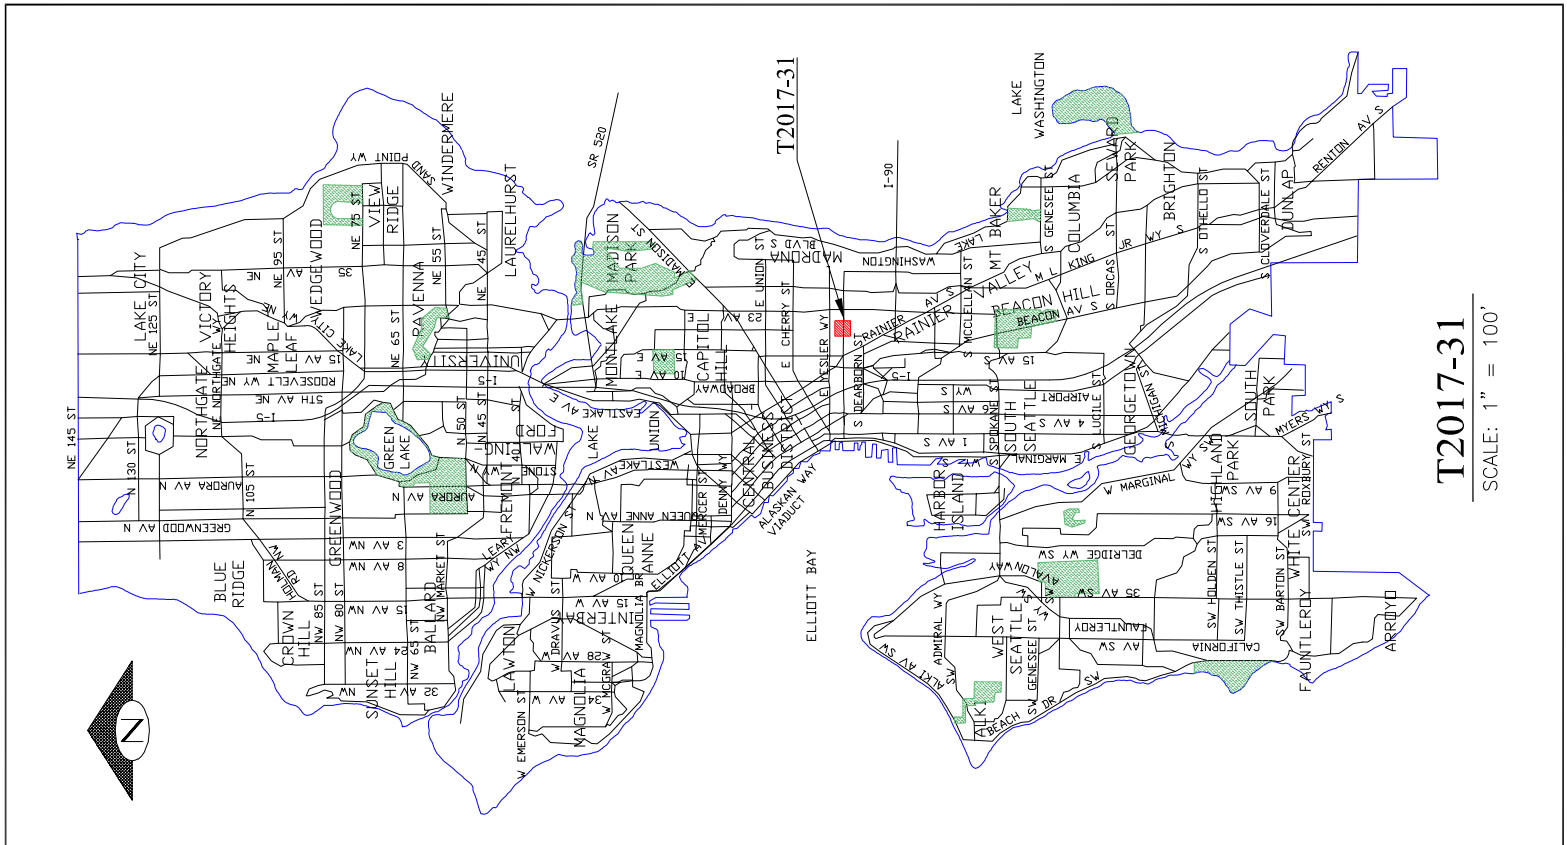


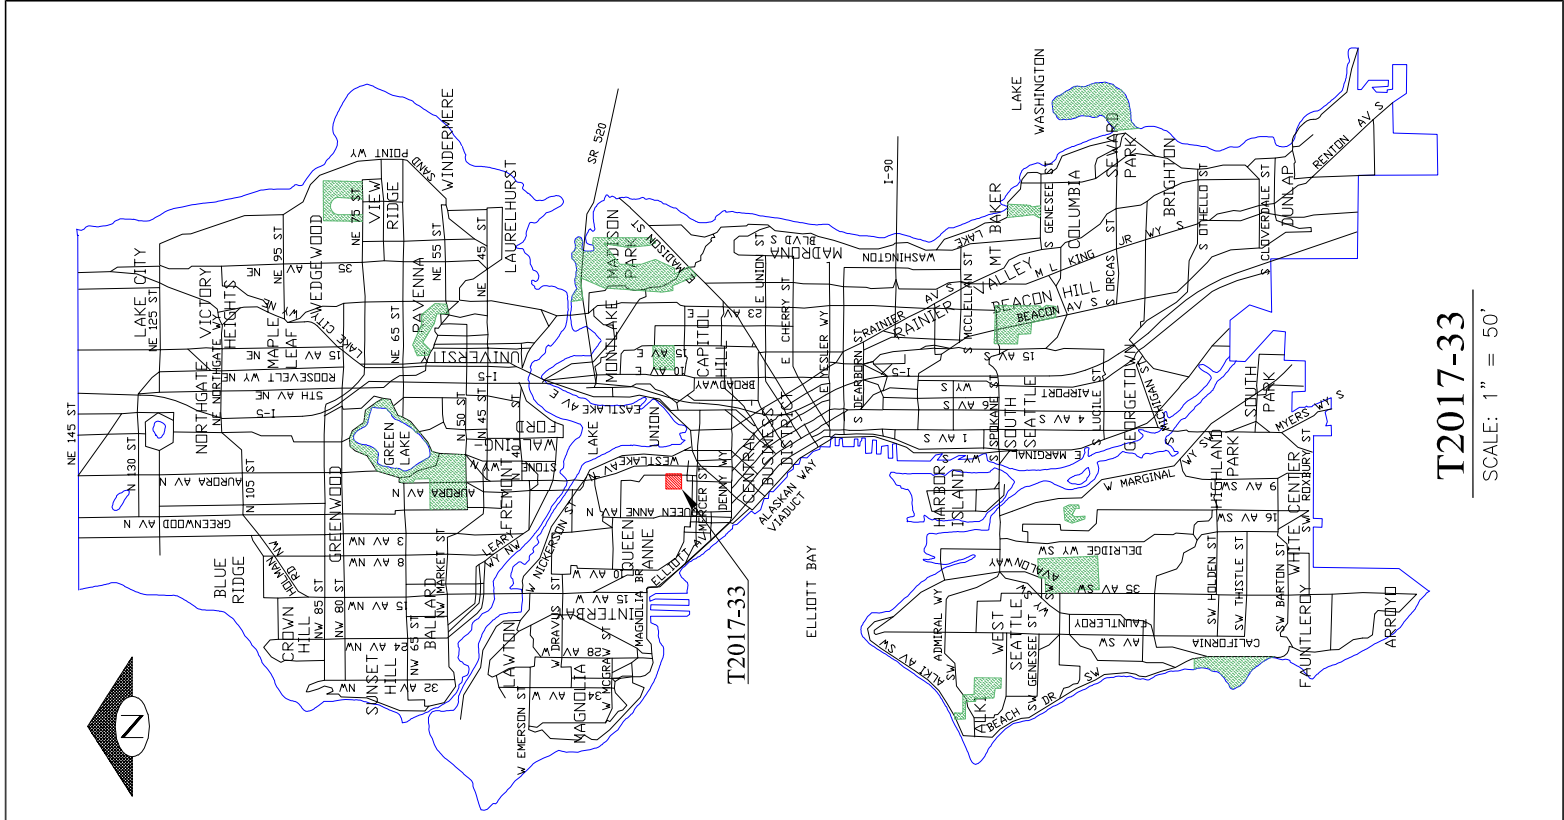

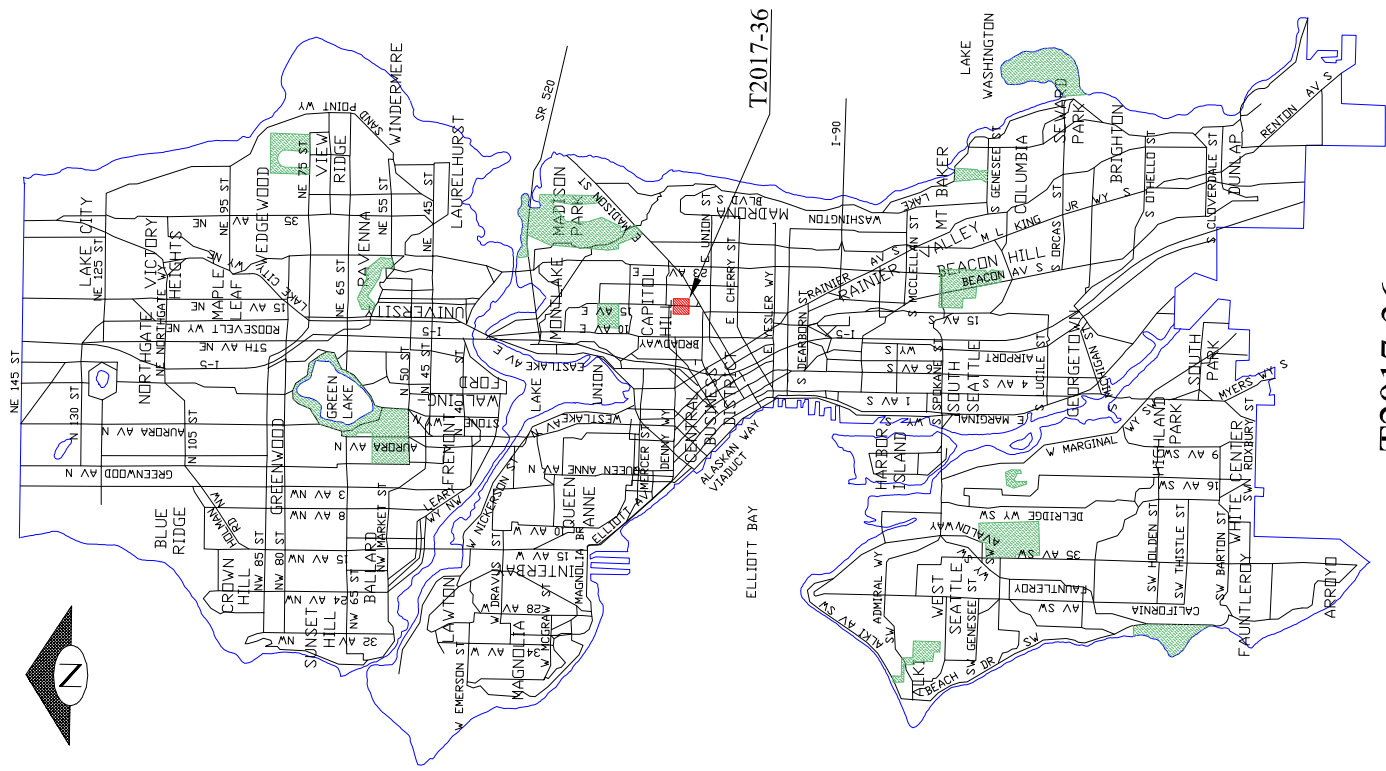


T2017-36
SCALE: 1" = 50'

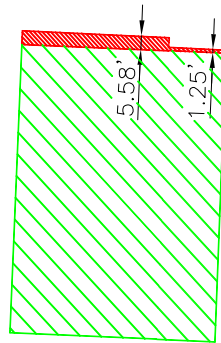

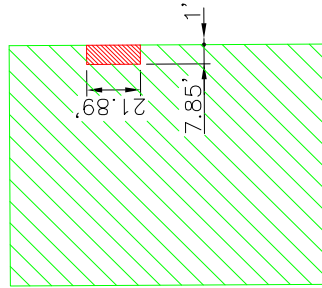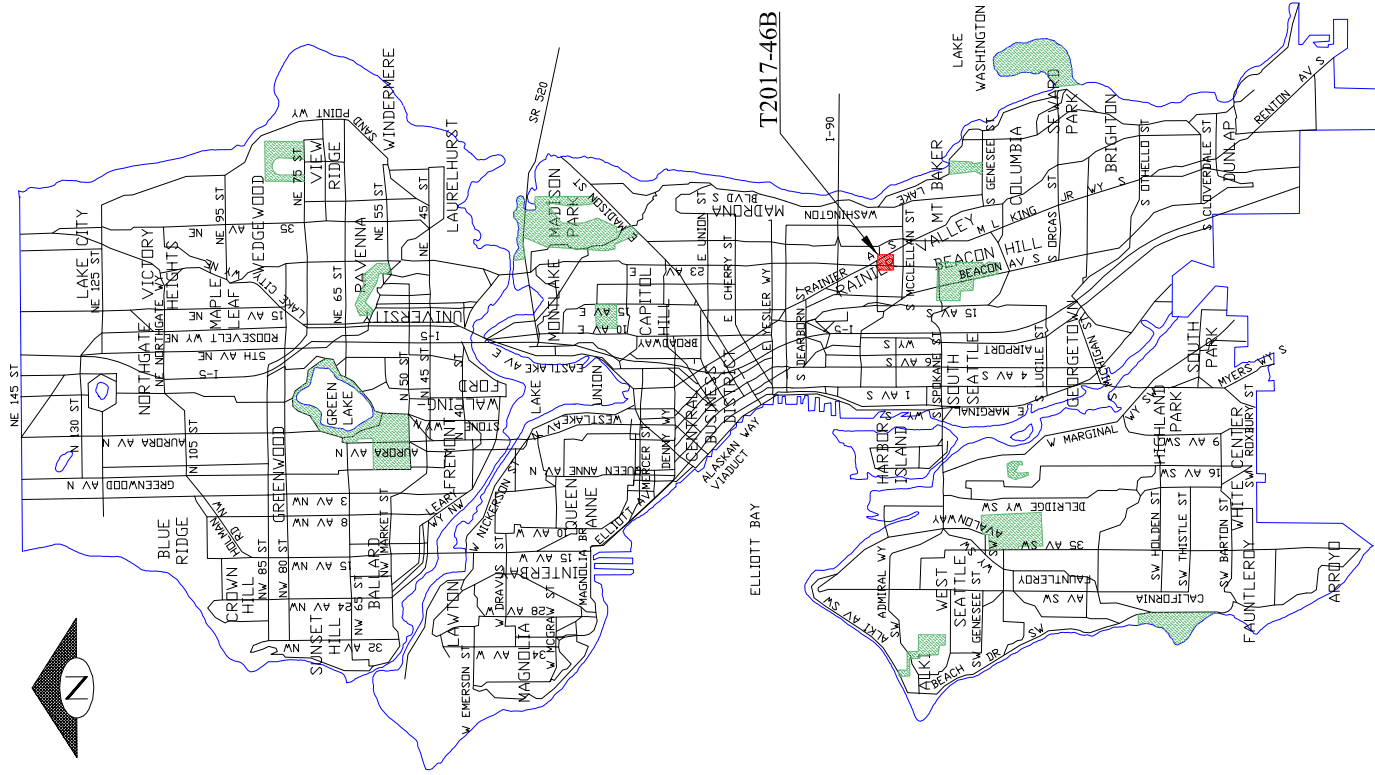



ROOSEVELT WAY NE

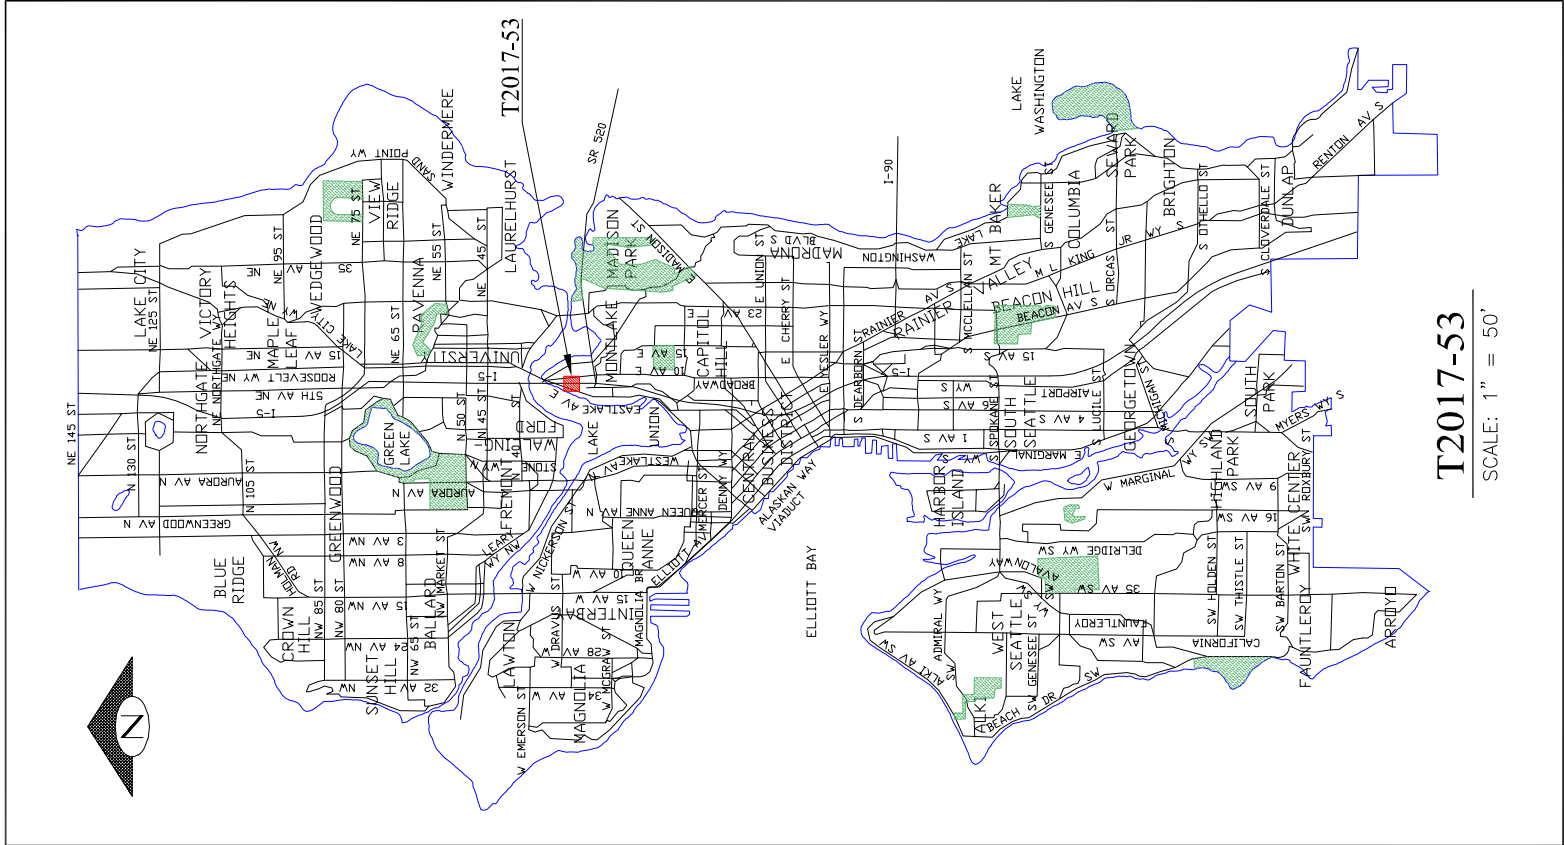

NE 71ST ST



ROOSEVELT WAY NE


NE 70TH ST

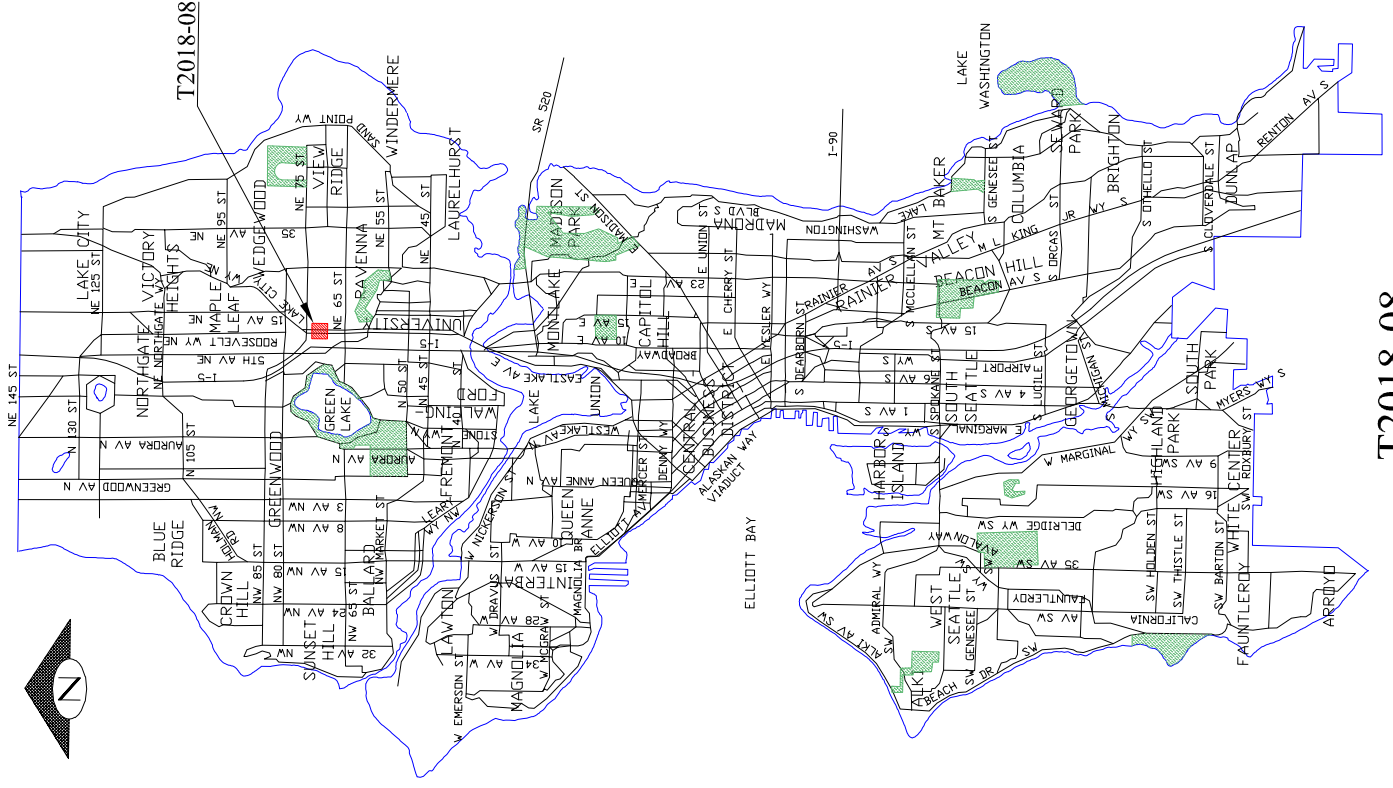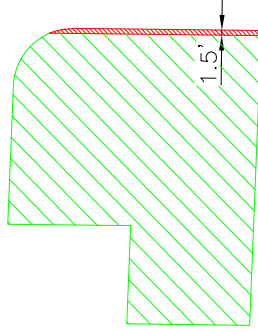

T2018-08



SCALE: 1" = 50'

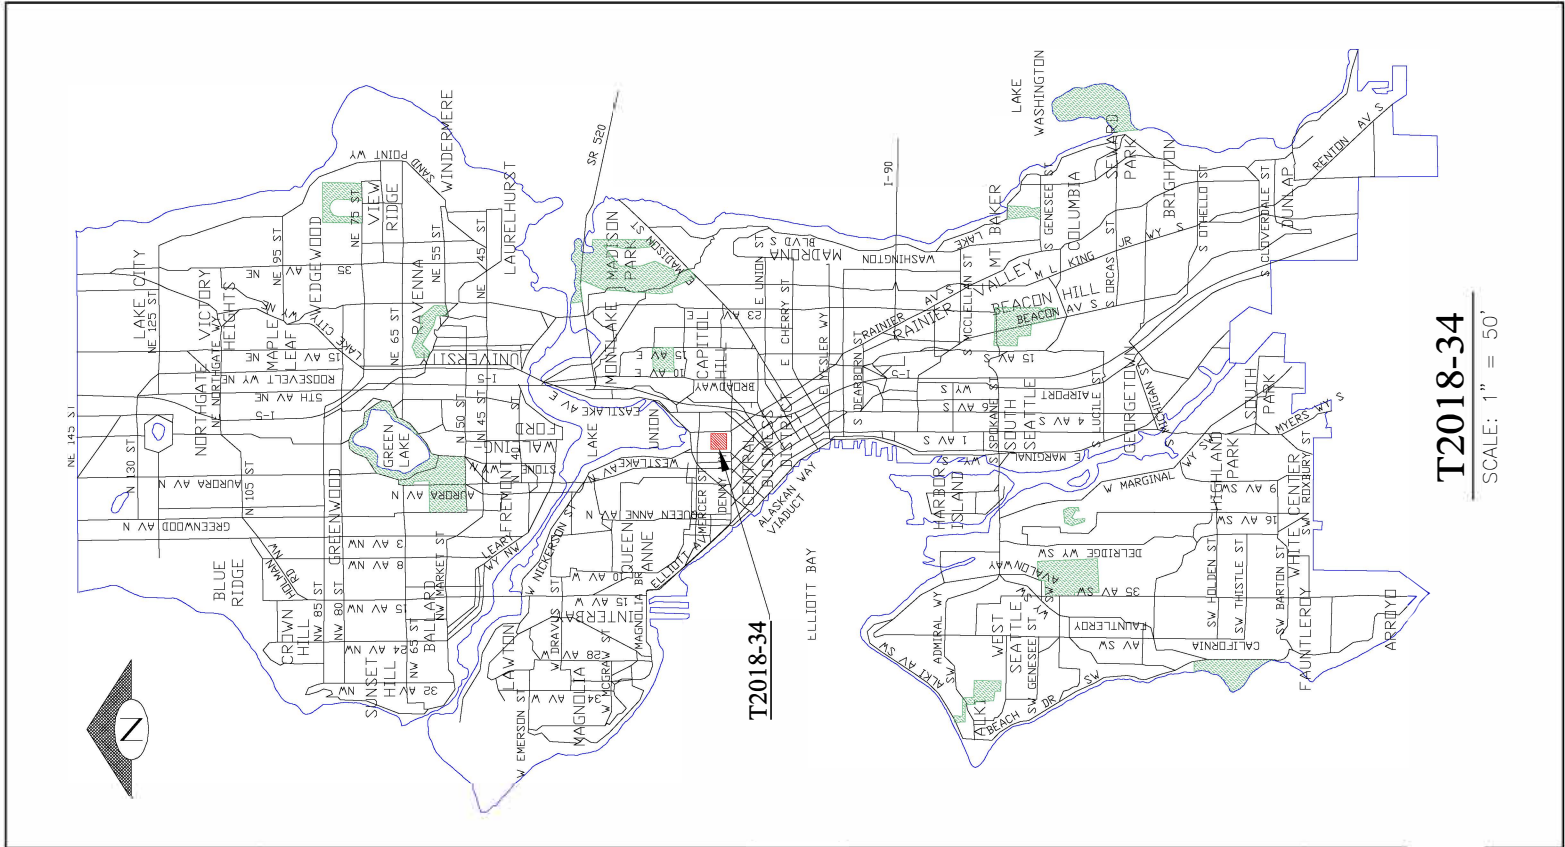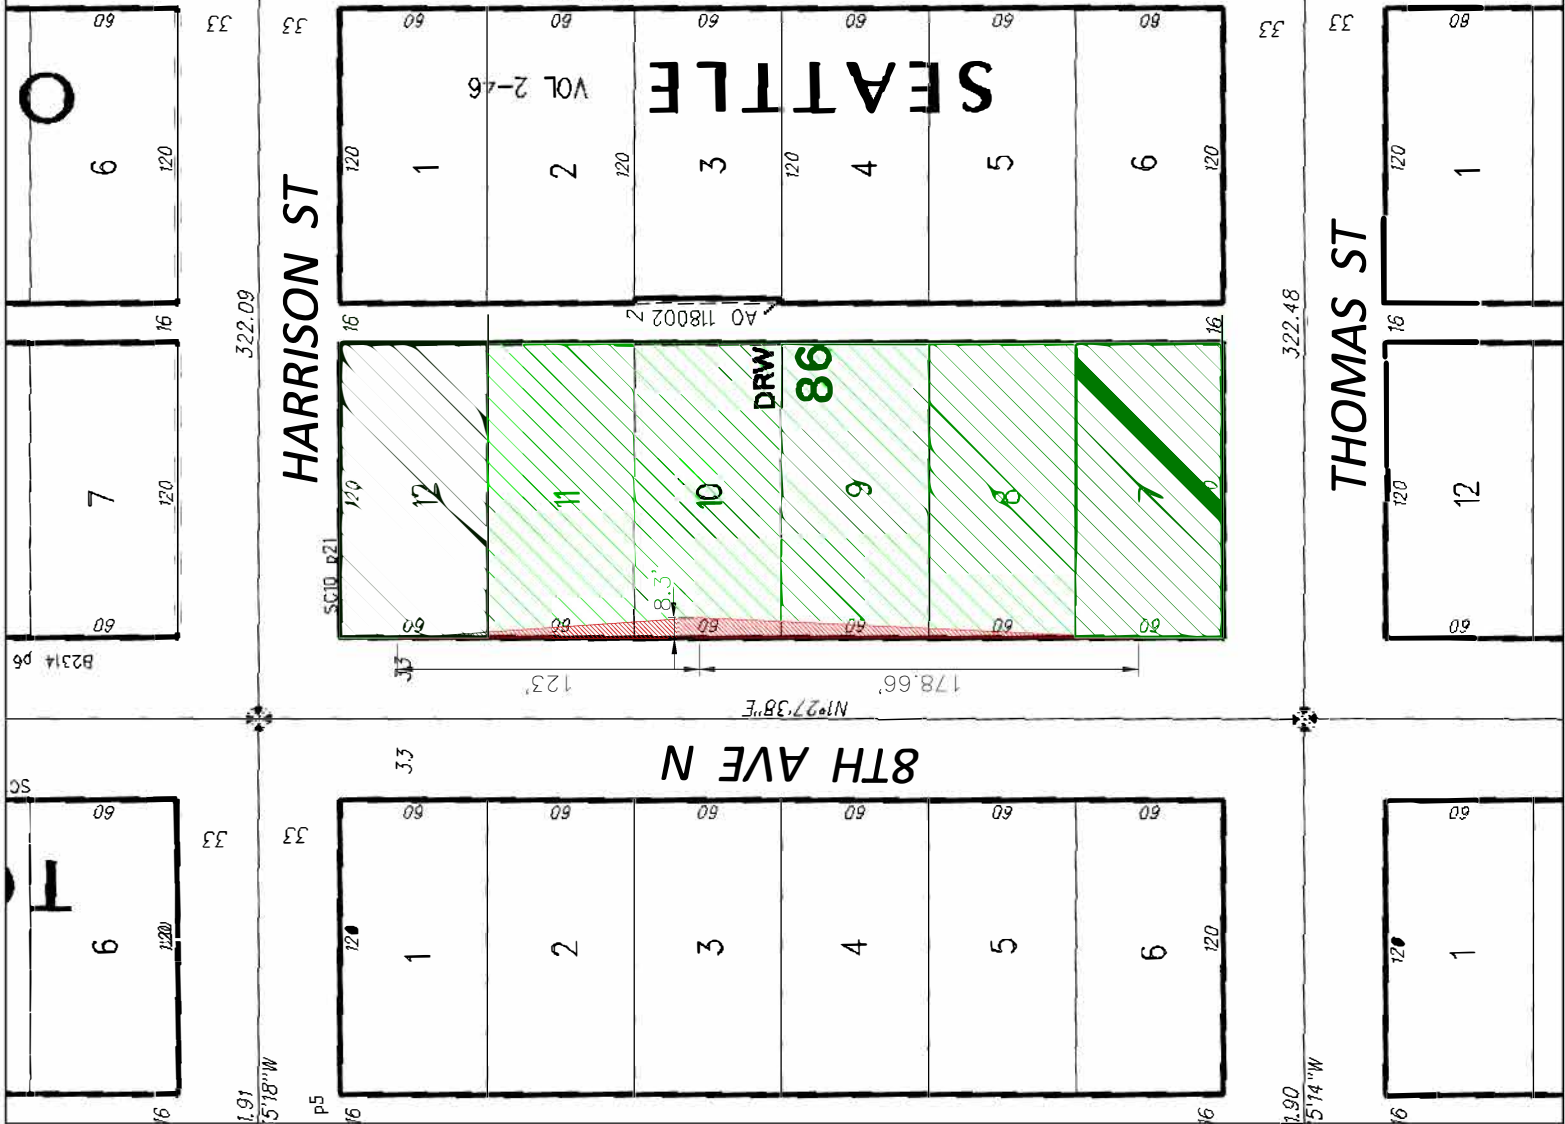

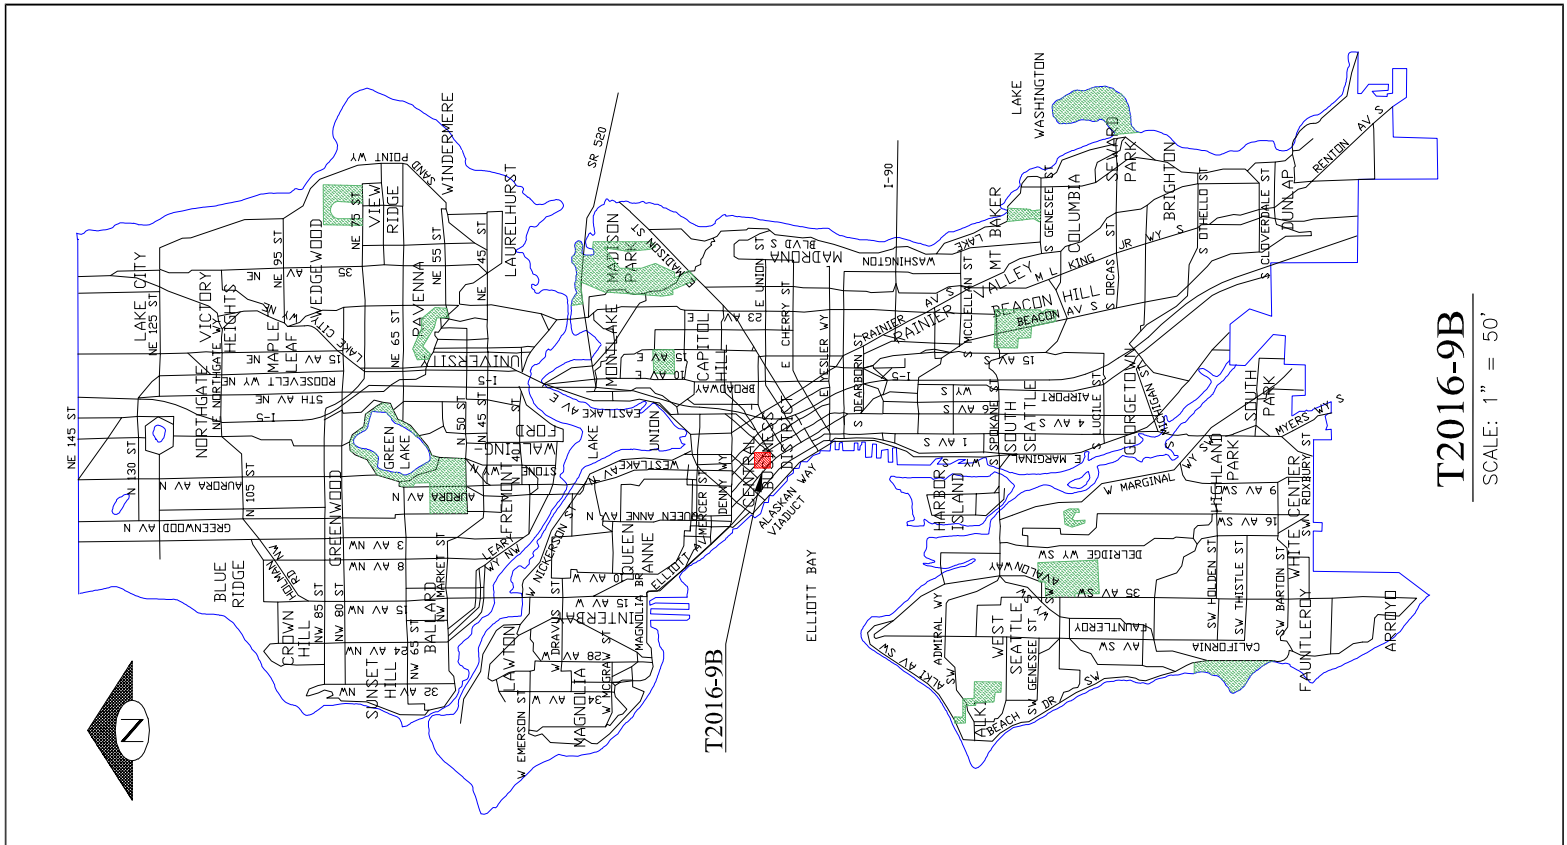





NE 40TH ST

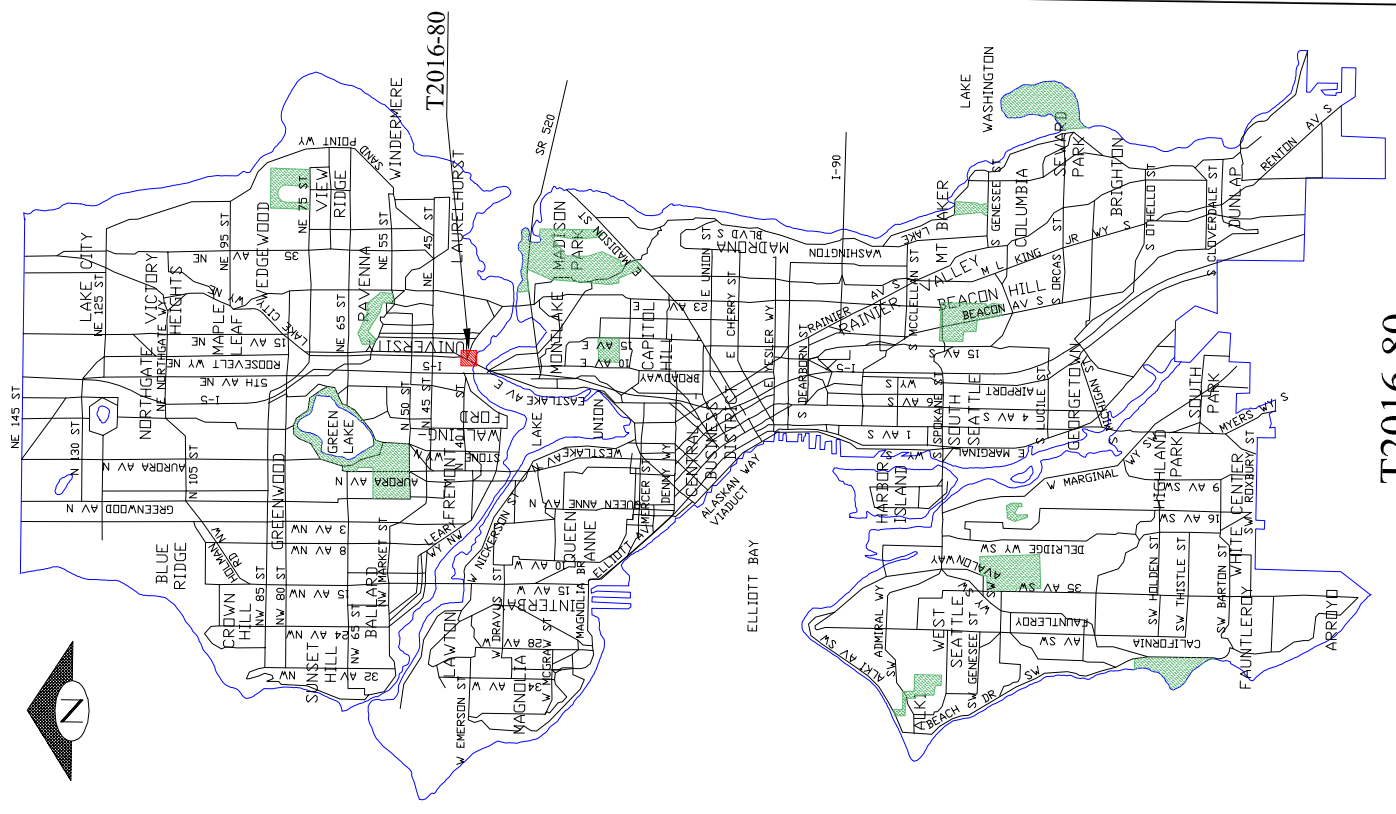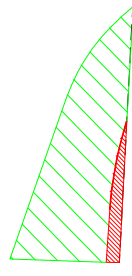



T2016-80

SCALE: 1" = 50'


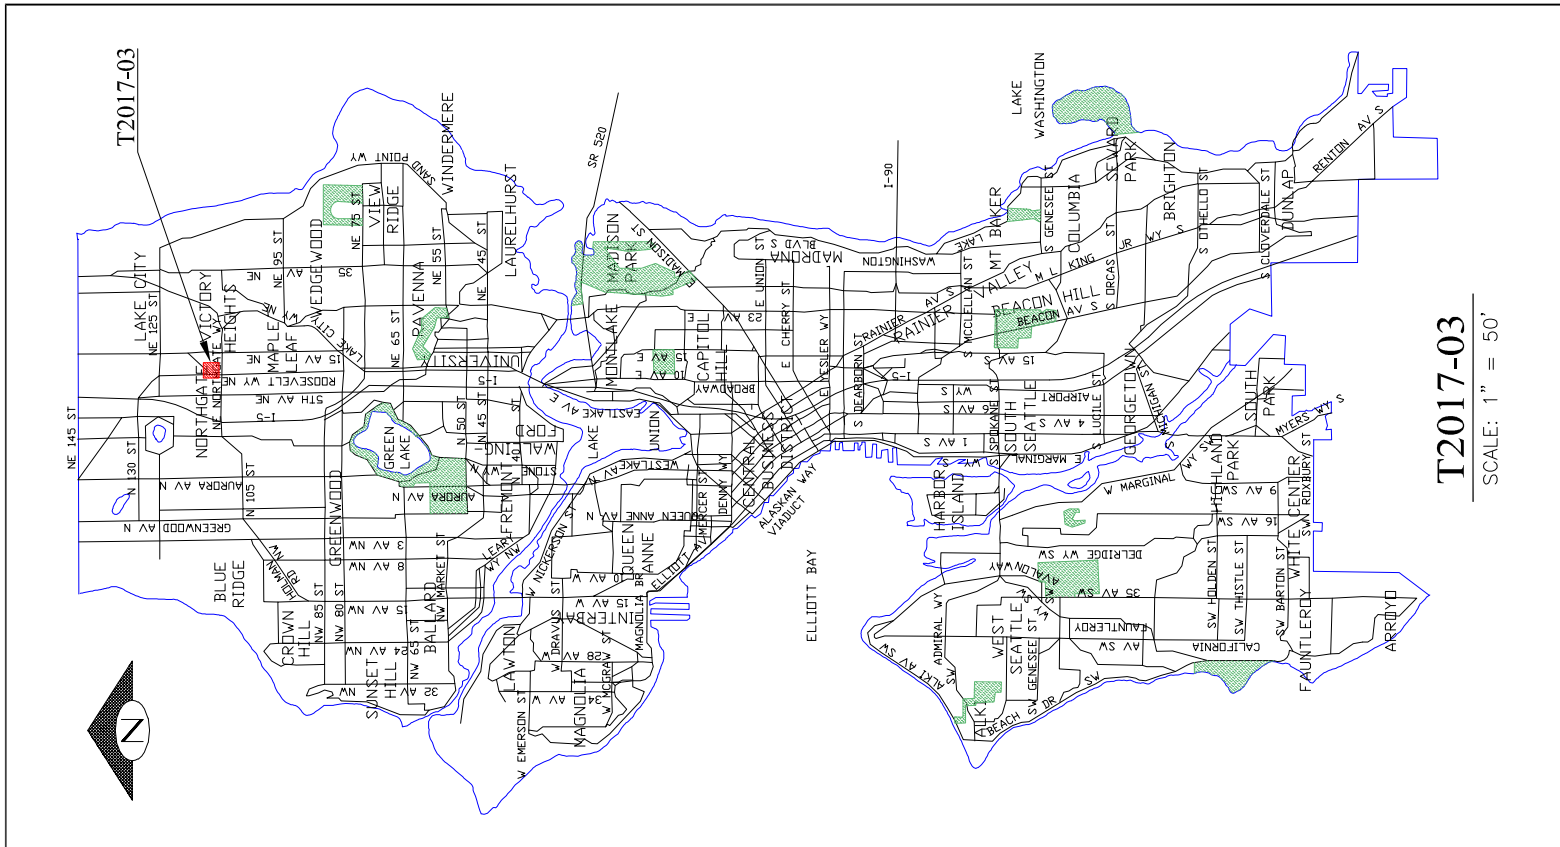


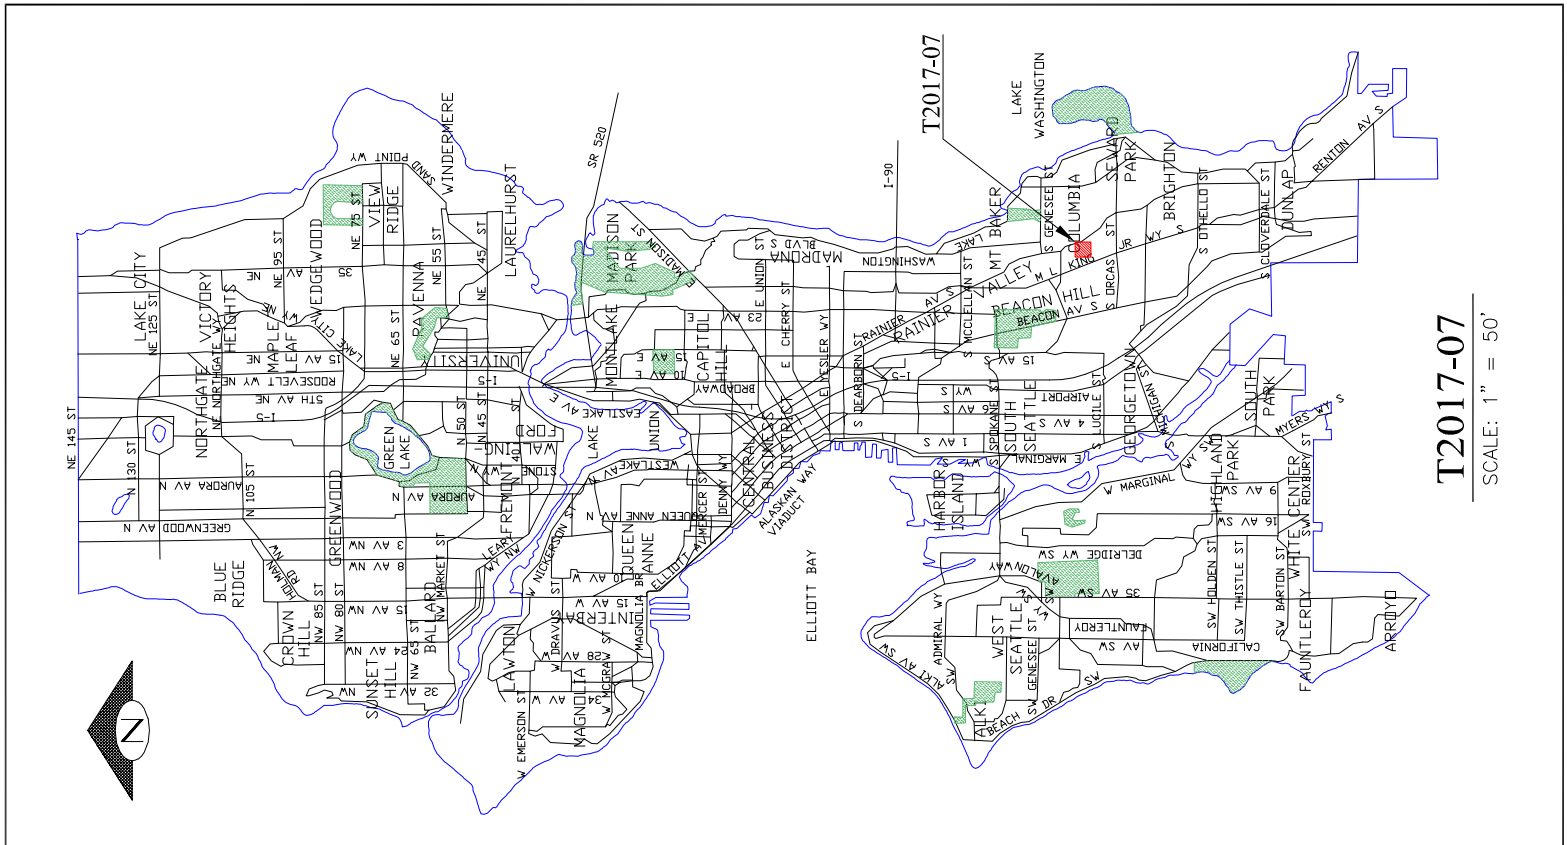

S SPOKANE ST

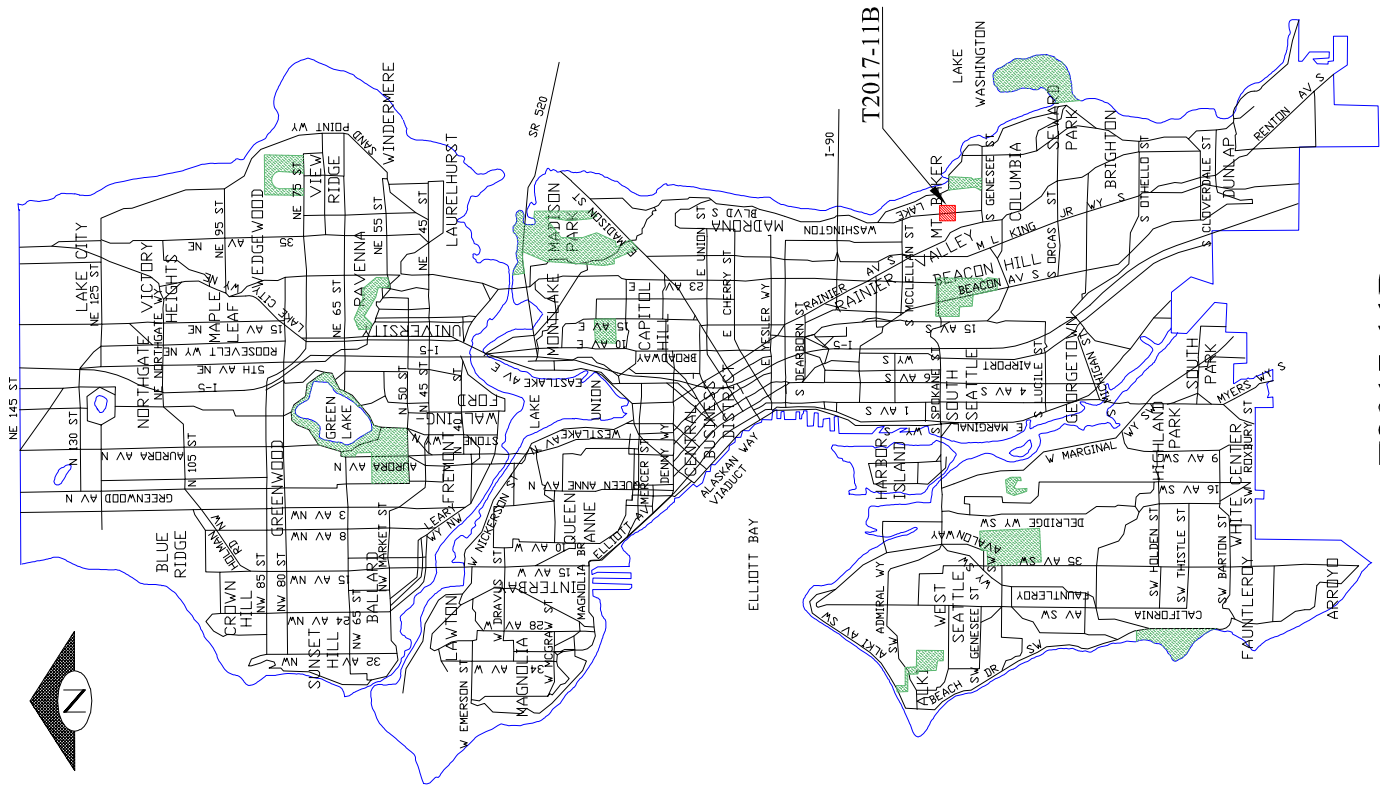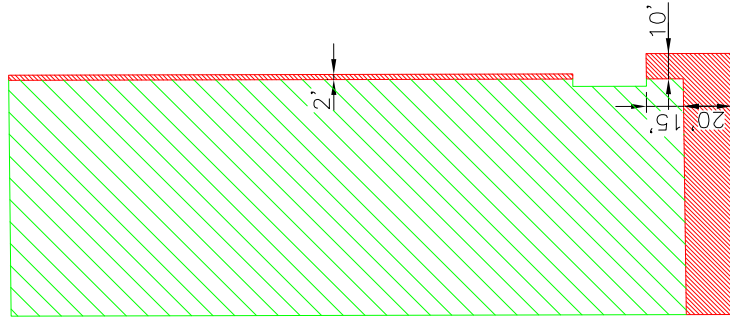


S SPOKANE ST

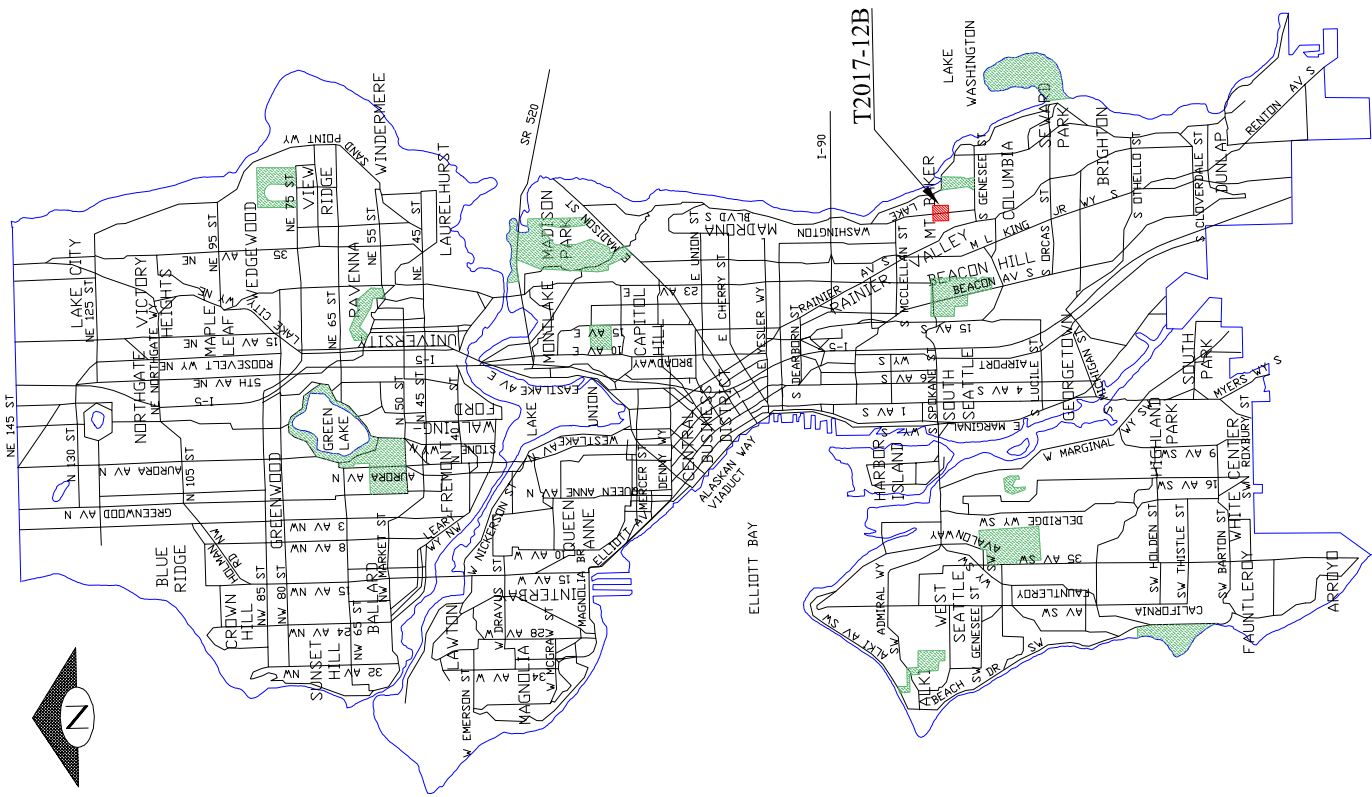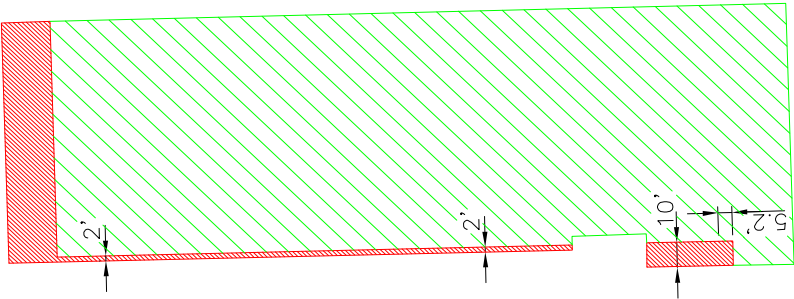



T2017-12B


SCALE: 1" = 50'

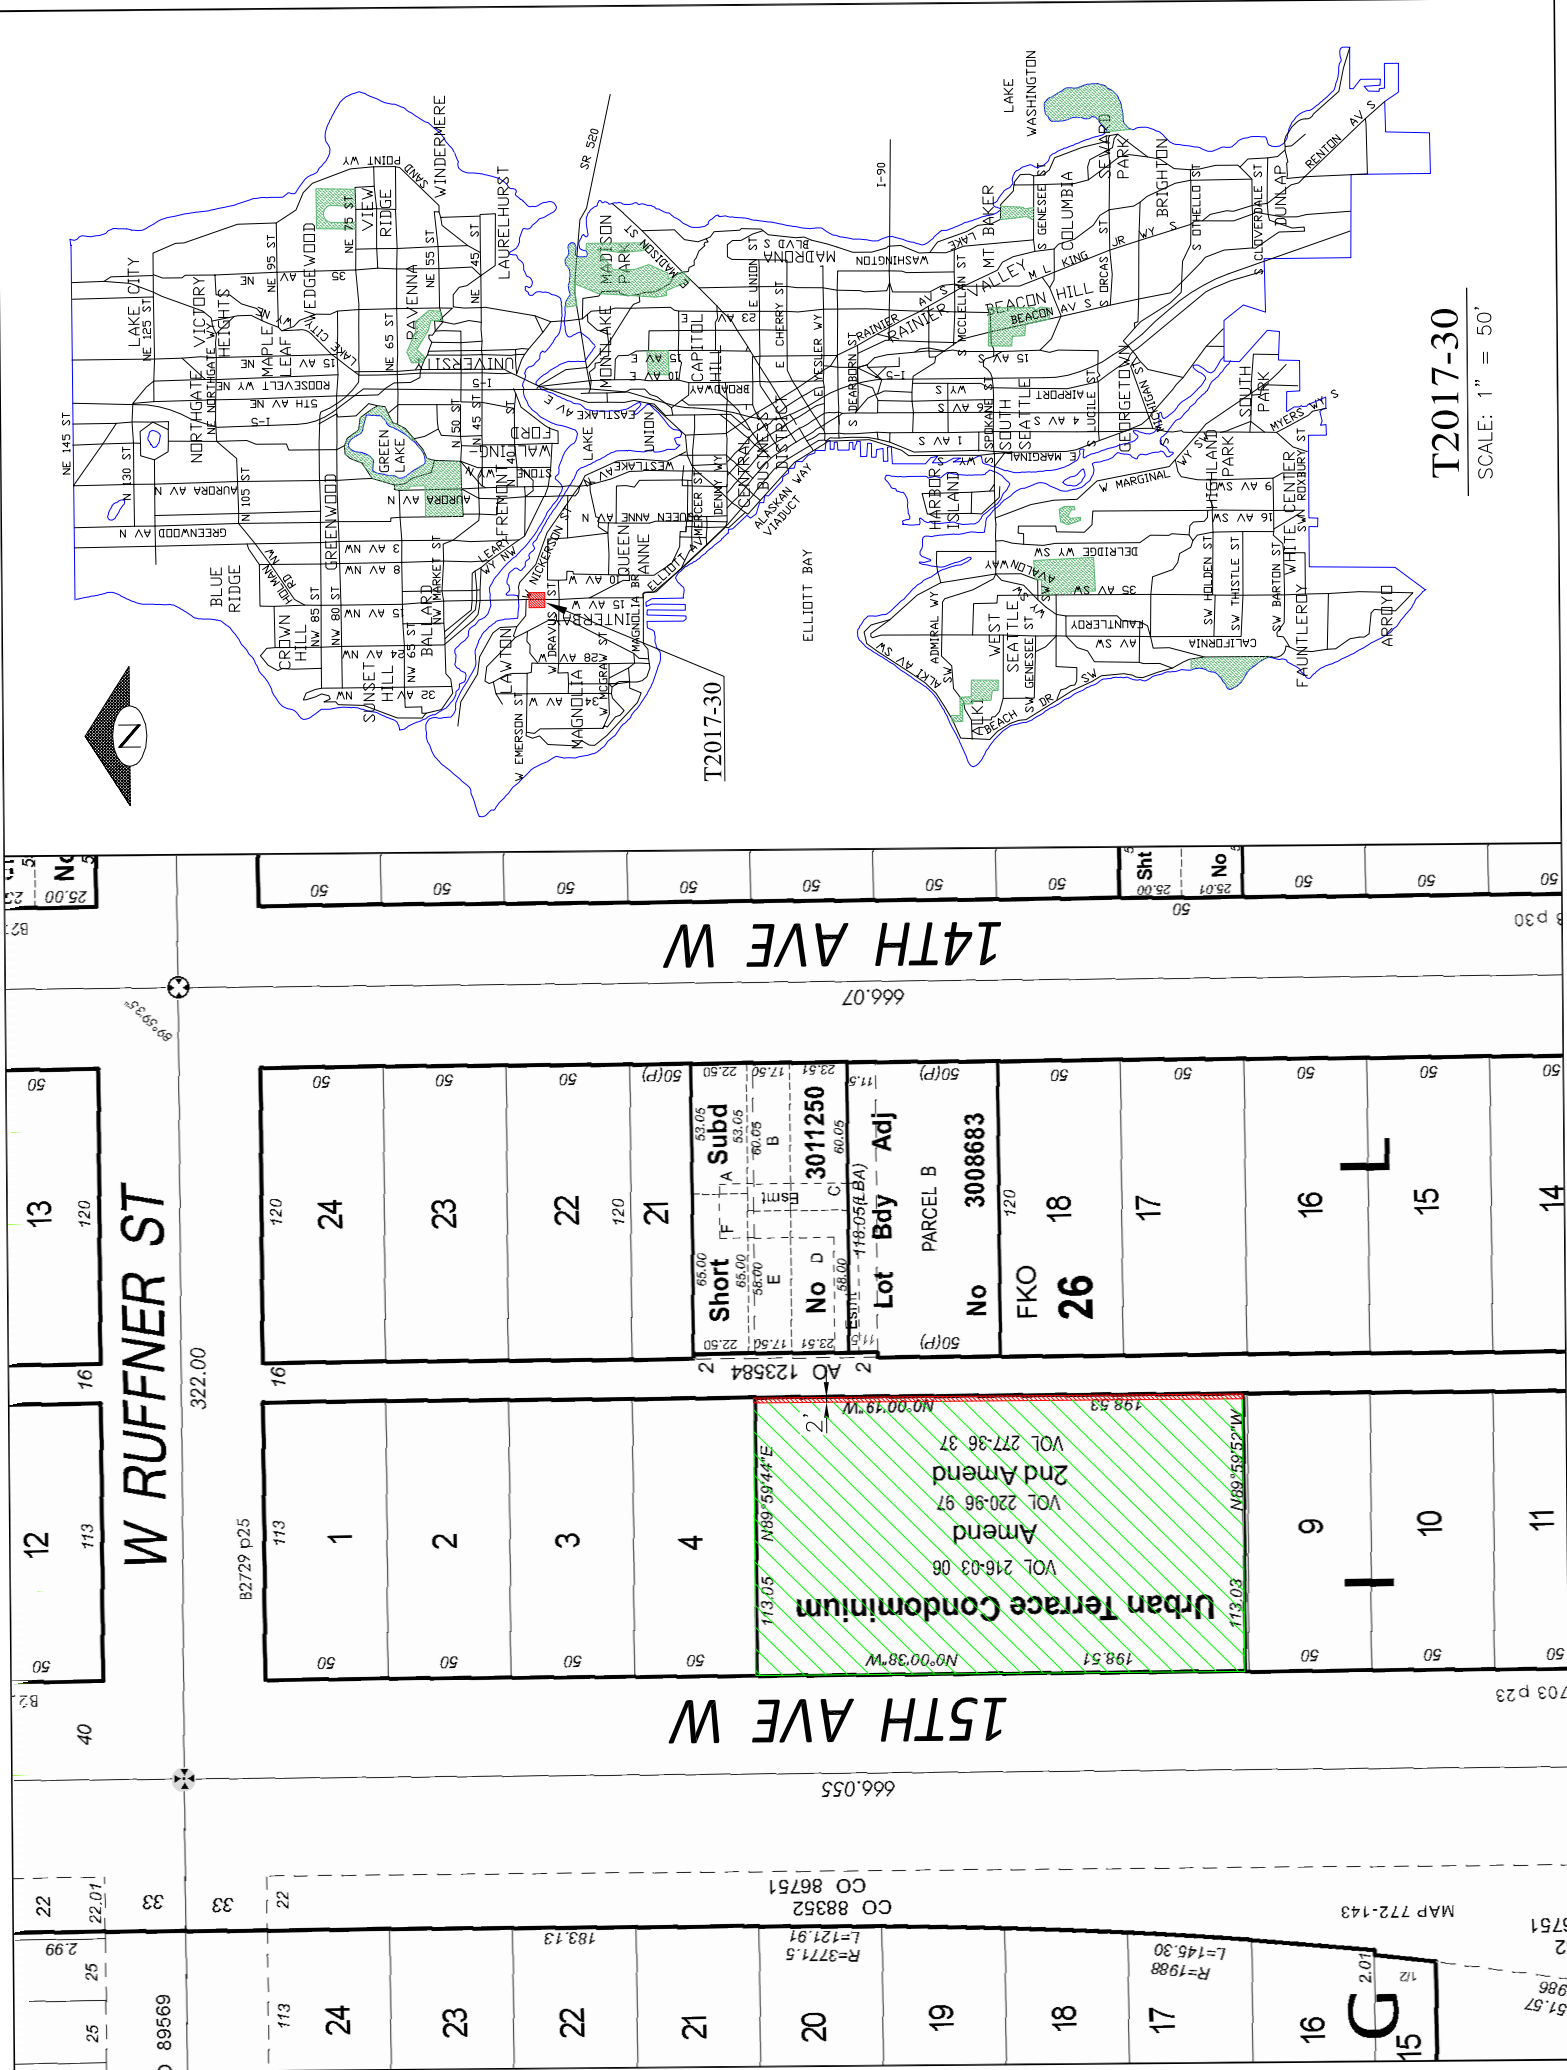


T2017-30
SCALE: 1" = 50'

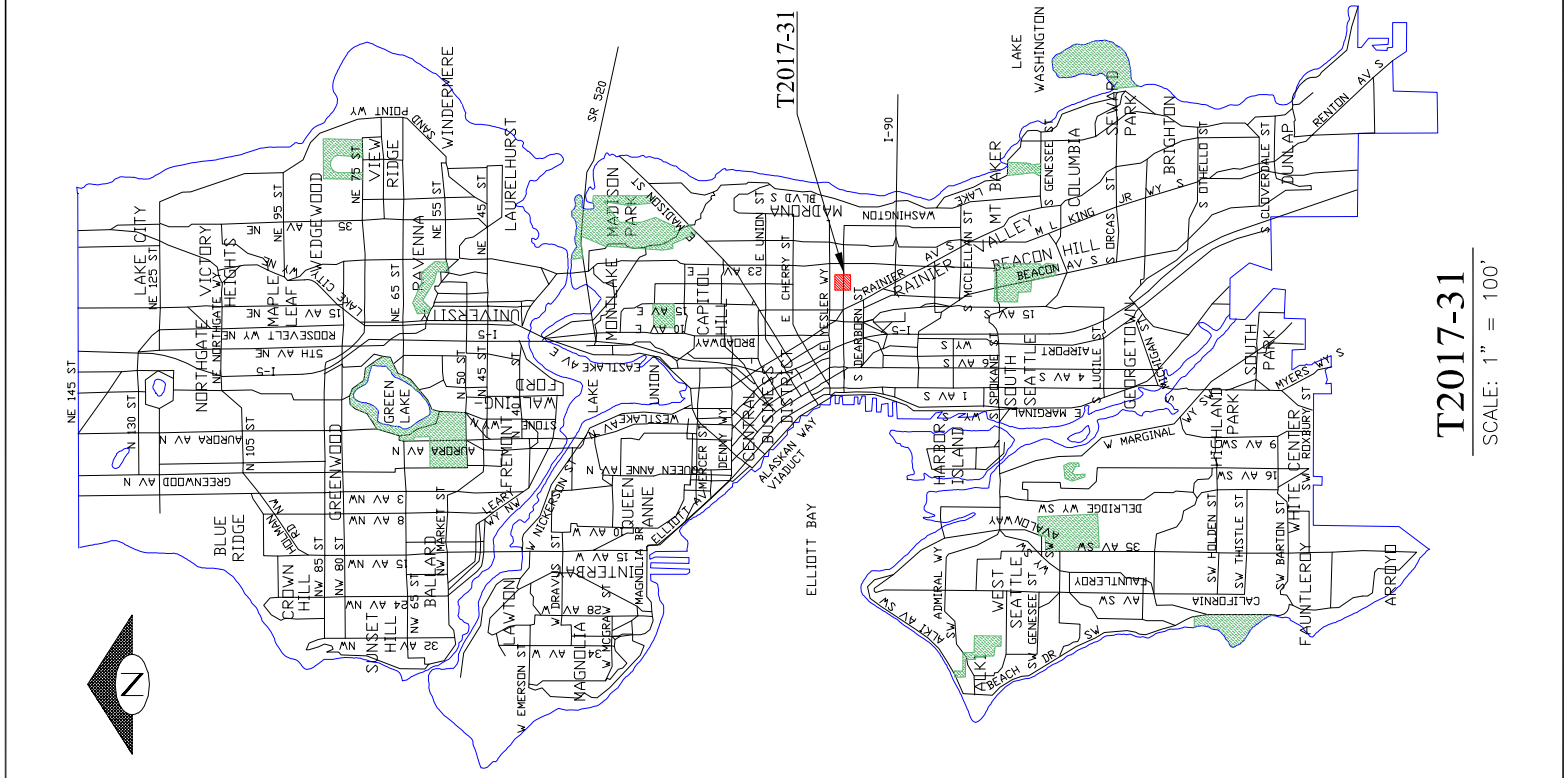


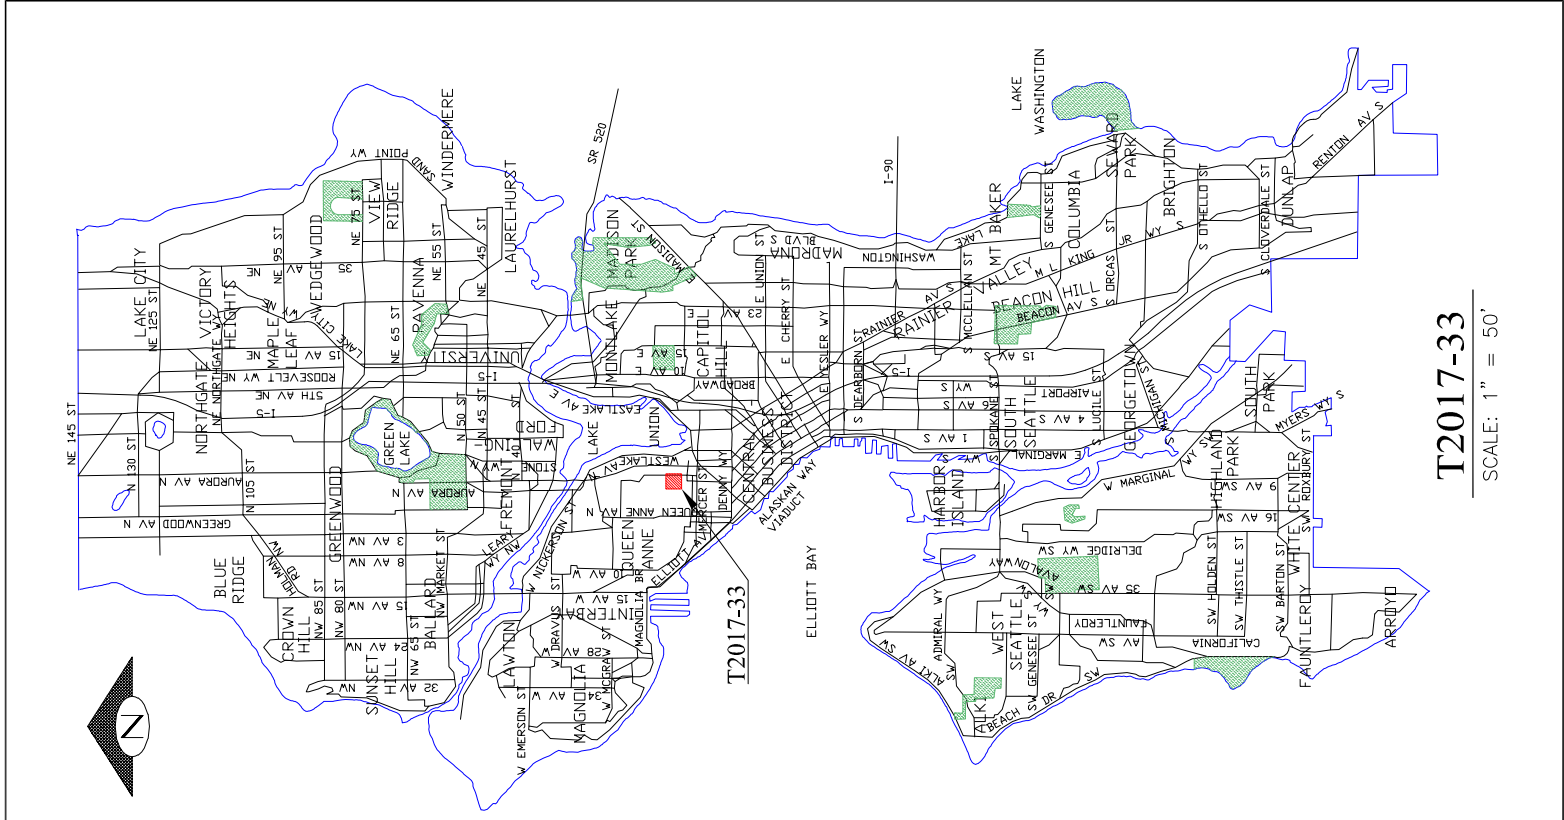

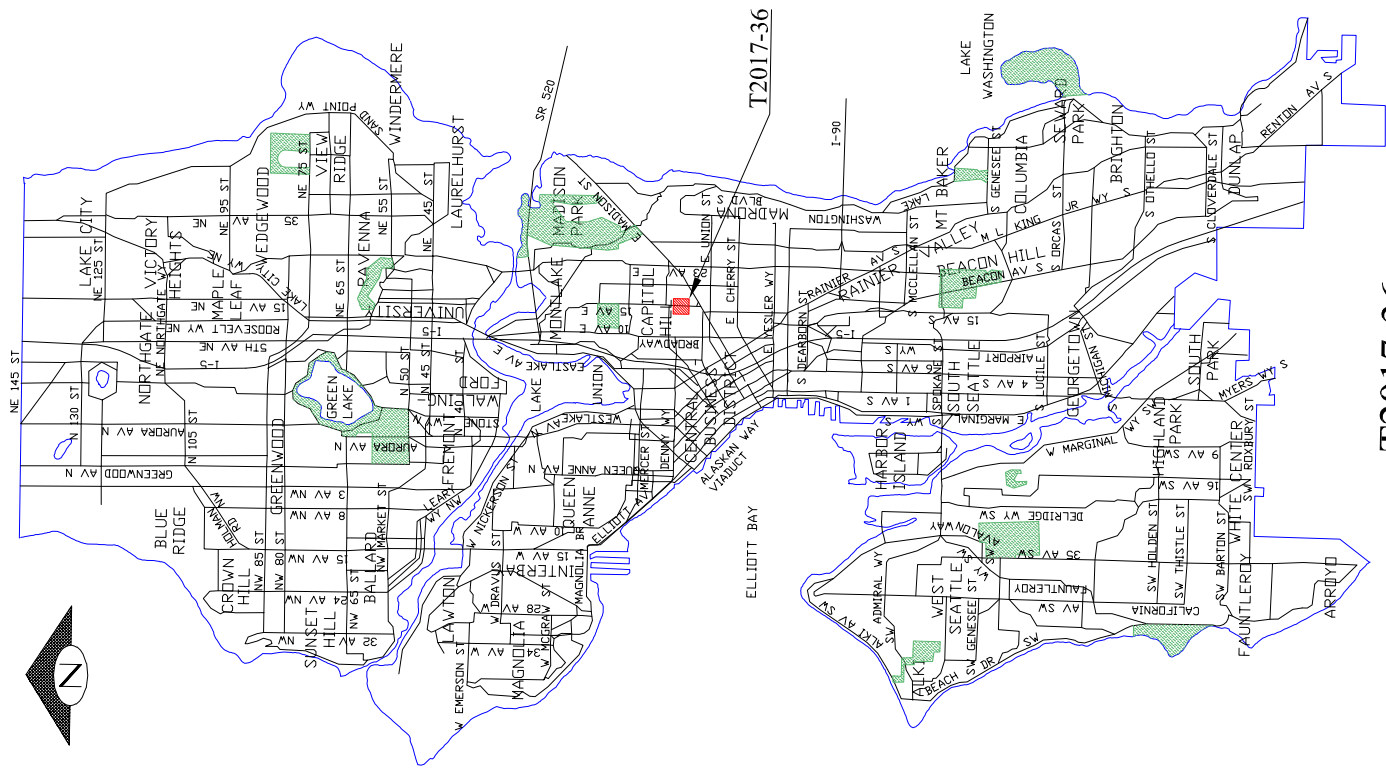


T2017-36
SCALE: 1" = 50'

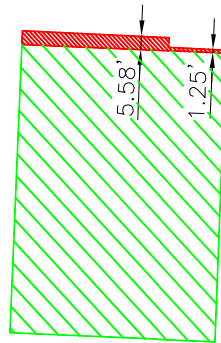

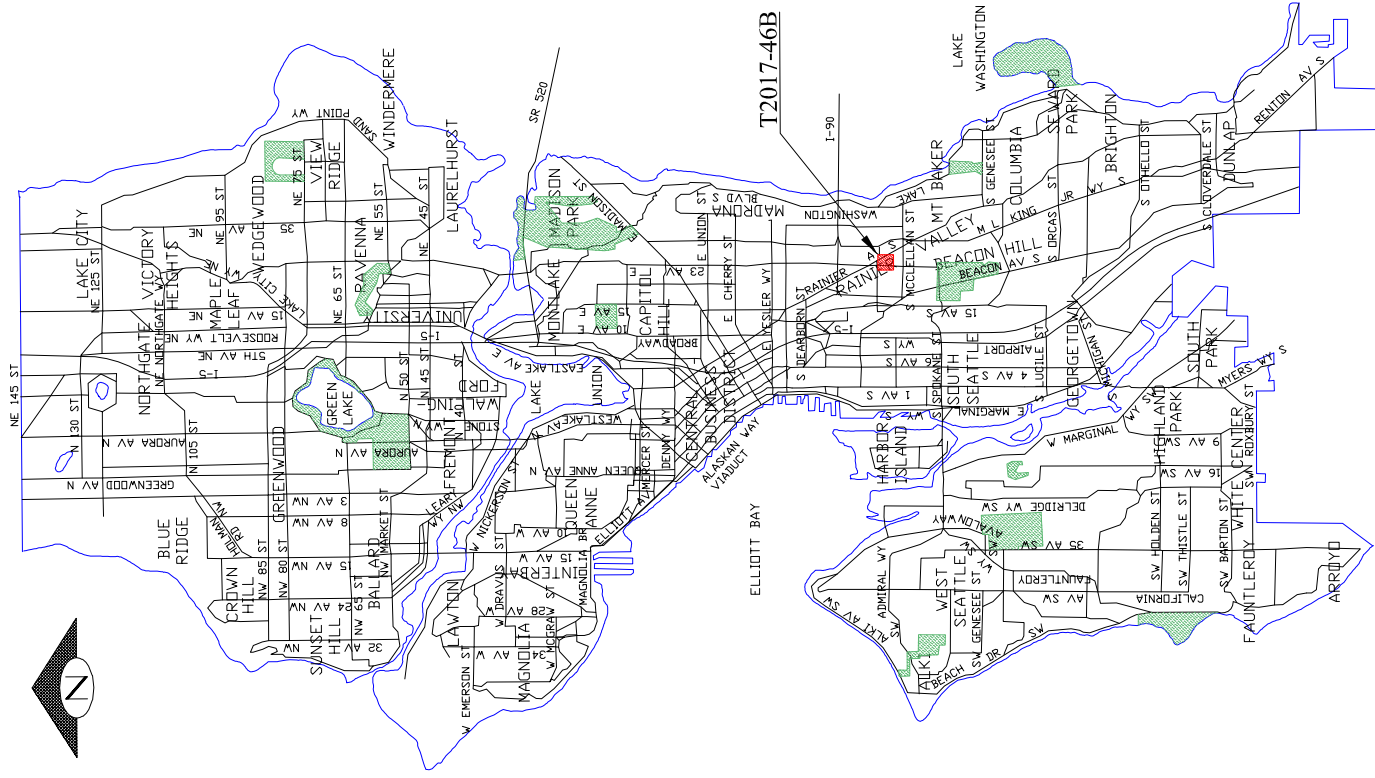

T2017-46B

SCALE: 1" = 50'

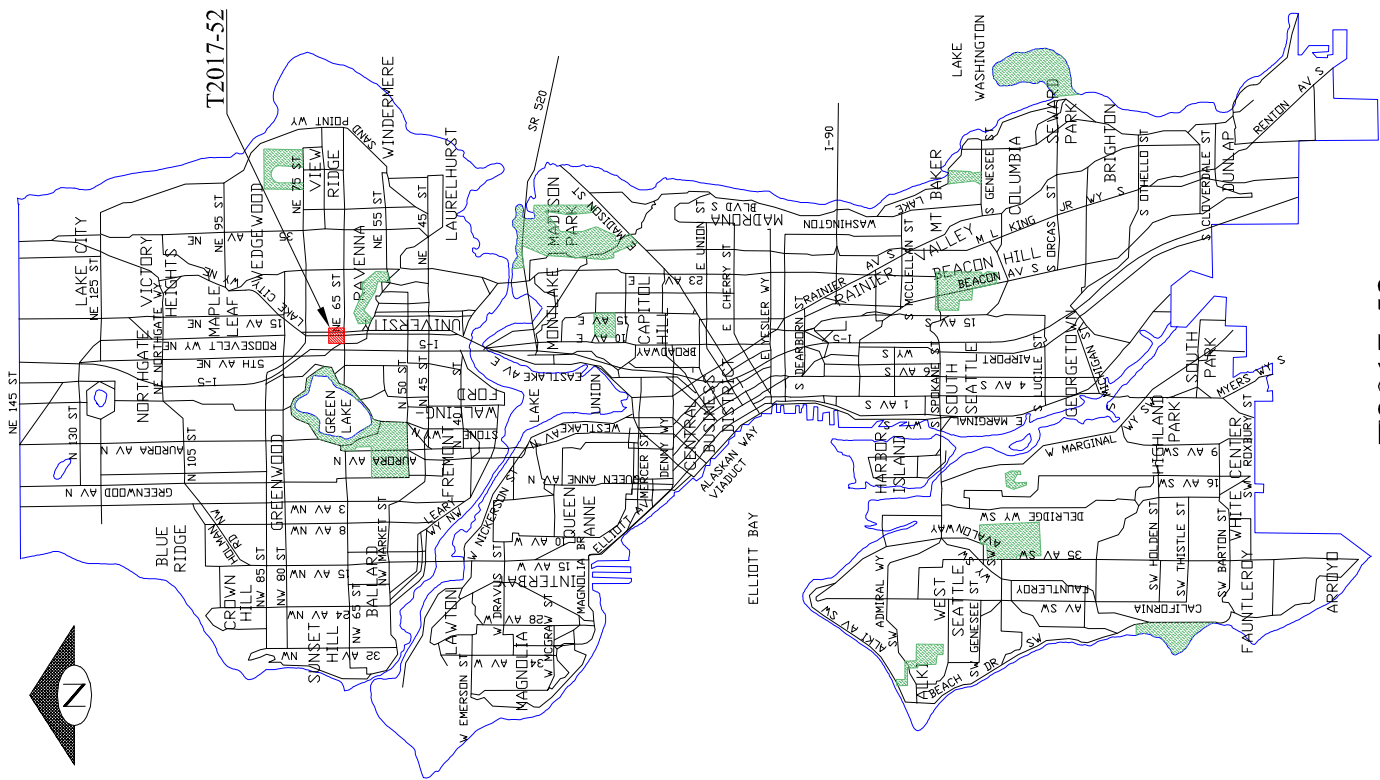

T2017-52

SCALE: 1" = 50'

ROOSEVELT WAY NE

