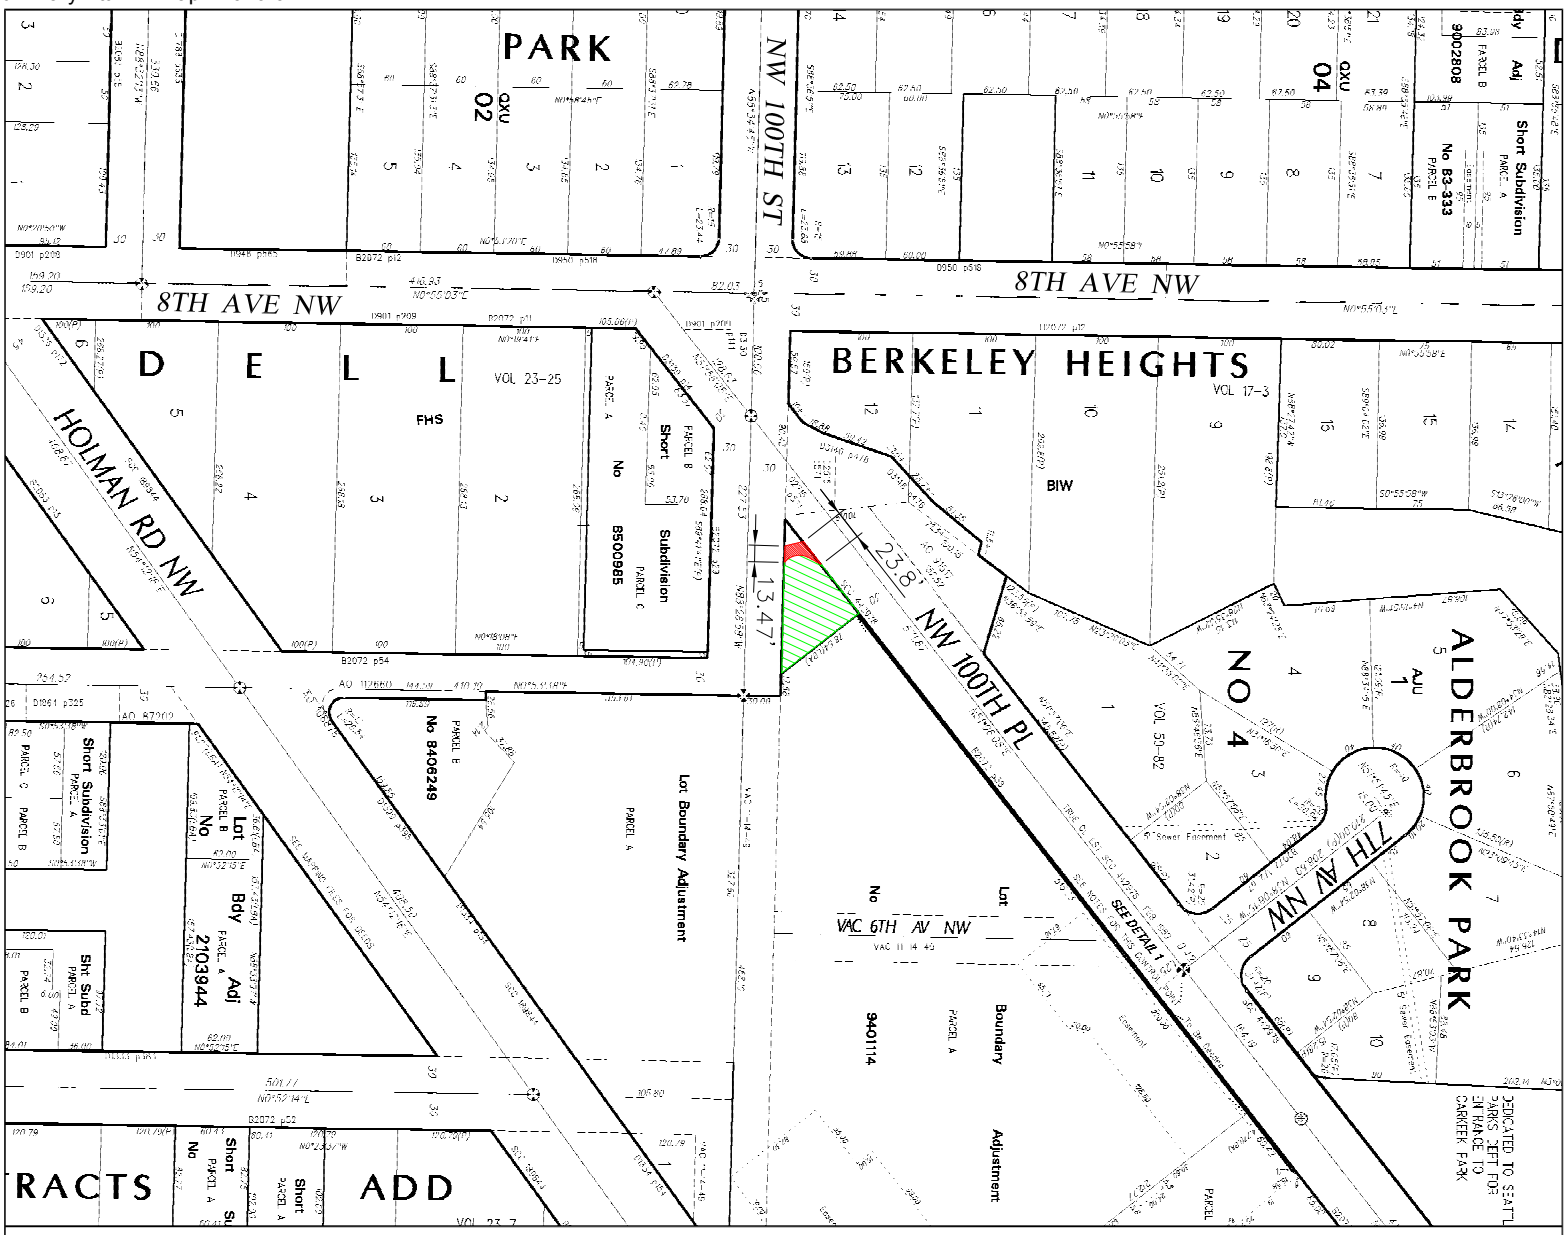
PARK
NW 100TH ST
8TH AVE NW
D E L L
VOL 23-25
FHS
HOLMAN RD NW
BERKELEY HEIGHTS
VOL 17-3
BIW
238.1'
13.47'
NW 100TH PL
ALDERBROOK PARK
NO 4
VOL 50-82
7TH AV NW
Lot Boundary Adjustment
VAC 6TH AV NW
SEE DETAIL 1
Boundary Adjustment
TRACTS ADD
DEDICATED TO SEATTLE PARKS DEPT FOR ENTRANCE TO CARKEEK PARK

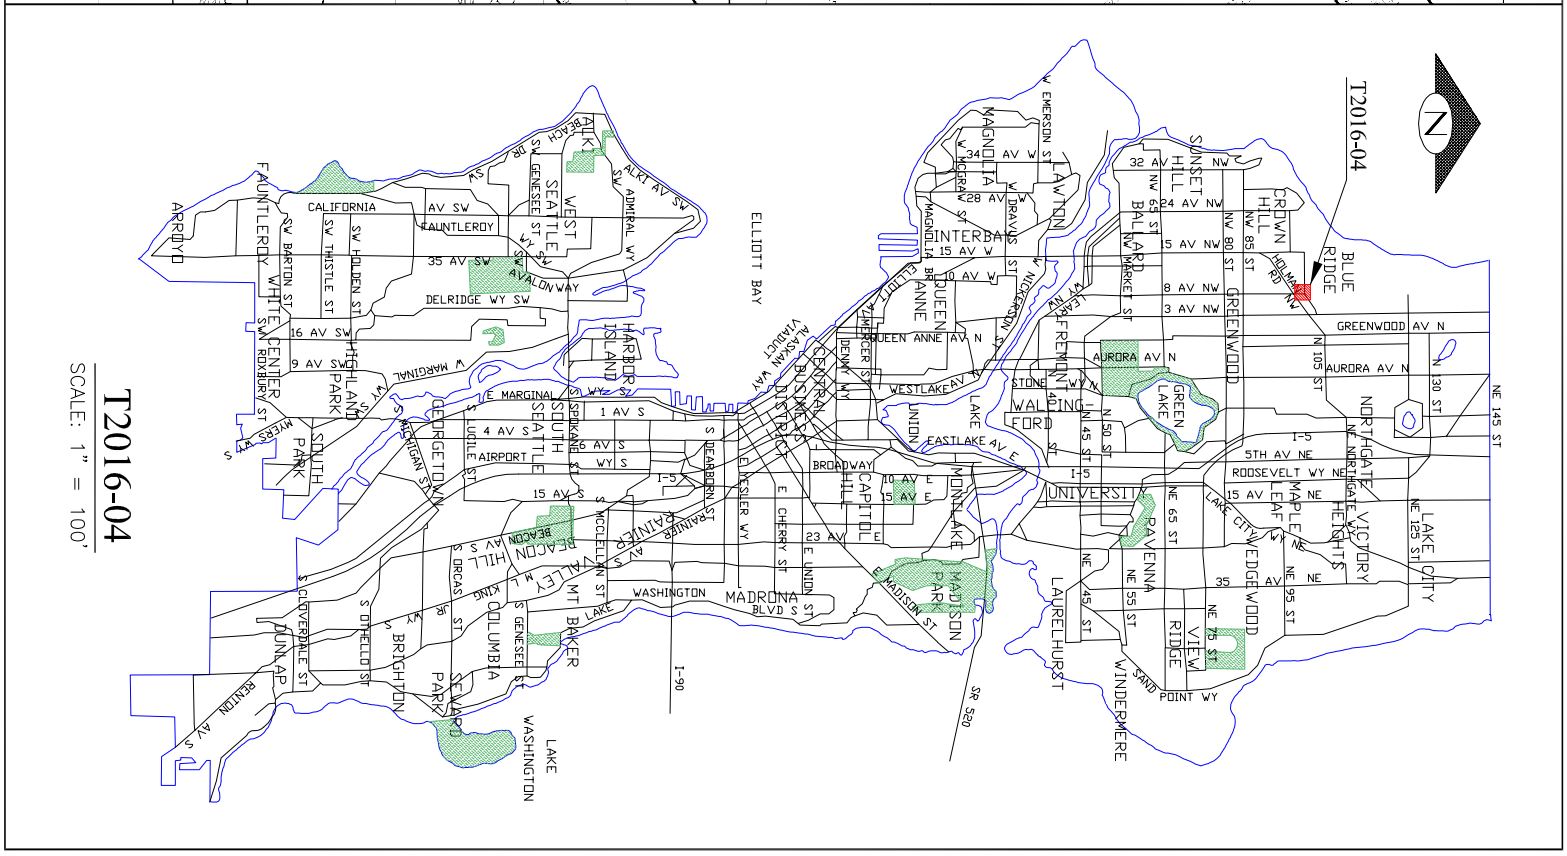
T2016-04
SCALE: 1" = 100'
N
ELLIOTT BAY
SEATTLE
WEST SEATTLE
HARBOR ISLAND
SOUTH PARK
GEORGETOWN
SOUTH SEATTLE
BEACON HILL
CAPITOL HILL
MADISON PARK
MADRONA
MT BAKER
DOWNTOWN
INTERBAY
QUEEN ANNE
MAGNOLIA
LAYTON
SUNSET HILL
BALLARD
FREMONT
WALLINGFORD
GREEN LAKE
UNIVERSITY
RAVENNA
LAURELHURST
WINDERMERE
VIEW RIDGE
MAPLE LEAF
NORTHGATE
VICTORY HEIGHTS
LAKE CITY
BLUE RIDGE
CROWN HILL
I-5
I-90
SR 520