

**AMENDMENT NO. 5 TO THE AGREEMENT BETWEEN THE CITY OF
SEATTLE AND SOUND TRANSIT
FOR GRANT OF NON-EXCLUSIVE USE OF A LIGHT RAIL TRANSIT WAY
AS RELATED TO THE LINK LIGHT RAIL TRANSIT PROJECT**

This Amendment No. 5 to the August 29, 2002 Agreement (effective September 4, 2002) for Grant of Non-Exclusive Use of a Light Rail Transit Way as Related to the Link Light Rail Transit Project is entered into by and between the City of Seattle (City) and the Central Puget Sound Regional Transit Authority (Sound Transit) and is effective when signed by both parties hereto.

RECITALS

WHEREAS, Sound Transit is a governmental entity created pursuant to RCW 81.104 and 81.112 with all powers necessary to implement a high capacity transit system within its boundaries in King, Pierce, and Snohomish Counties, including the right to construct and maintain facilities in public rights of way without a franchise (RCW 81.112.100 and RCW 35.58.330); and

WHEREAS, the City is a first-class city operating under the Laws of the State of Washington; and

WHEREAS, the City owns and operates city streets, and other infrastructure improvements within the City boundaries where Sound Transit proposes certain transit improvements and light rail; and

WHEREAS, the Growth Management Act (RCW 36.70A) requires the City to plan for and encourage regional high capacity transportation facilities such as Sound Transit's Link light rail transit system projects (RCW 36.70A.020); and

WHEREAS, in 1996, 2008, and 2016, pursuant to state law, Sound Transit proposed, and Central Puget Sound voters approved financing for regional transit system plans known as Sound Move, ST2, and ST3, respectively; and

WHEREAS, the Sound Move and ST2 Plans include the following five light rail projects: Central Link (downtown Seattle to SeaTac Airport); University Link (downtown Seattle to University of Washington); Northgate Link (University of Washington to Northgate); Lynnwood Link Extension (Northgate to Lynnwood); and East Link (downtown Seattle to Redmond); and the ST3 Plan includes the West Seattle Link Extension (downtown Seattle to West Seattle) and the Ballard Link Extension (downtown Seattle to Ballard) (the Sound Move and ST2 light rail projects and the West Seattle Link Extension collectively constitute the "Light Rail Transit System Projects"); each of which will provide numerous benefits to Seattle's residents, workers, and visitors, and will help the City meet its

Comprehensive Plan goals for dense, mixed use urban centers and urban villages connected by high-quality public transit; and

WHEREAS, Sound Transit and the Federal Transit Administration of the United States Department of Transportation (FTA) jointly planned the Light Rail Transit System Projects pursuant to the National and State Environmental Policy Acts, and have completed environmental review of the Light Rail Transit System Projects; and

WHEREAS, through a series of resolutions (R99-34, R2001-16; R2005-20; R2006-07; R2011-10; R2012-13; R2015-05; and R2024-22), the Sound Transit Board selected the rail alignment, station locations, and maintenance base location for Central Link, University Link, Northgate Link, East Link, Lynnwood Link, and West Seattle Link; and

WHEREAS, the Seattle City Council approved the alignment, station locations, and maintenance base location for Central Link, University Link, Northgate Link, East Link, Lynnwood Link, and West Seattle Link in Resolutions 30128 (adopted April 10, 2000), 30993 (adopted September 24, 2007), 31465 (adopted September 16, 2013), 31784 (adopted December 11, 2017), and _____ (adopted _____, 2025); and

WHEREAS, the City and Sound Transit desire to agree upon the grant of non-exclusive use of a Light Rail Transit Way for the Light Rail Transit System Projects located within in the City.

NOW, THEREFORE, in consideration of the mutual promises contained herein, the parties hereby agree to amend the Agreement as follows:

Section 1. Exhibit A to the Agreement, as referenced in Section 2.1 of the Agreement, is hereby replaced with Exhibit A of this Amendment.

Section 2. Exhibit B to the Agreement, as referenced in Section 2.1 of the Agreement, is hereby replaced with Exhibit B of this Amendment.

Section 3. The plans and profile drawings attached as Exhibit C of this Amendment are hereby incorporated as additional drawings into Exhibit C of the Agreement, as referenced in Section 2.1 of the Agreement, to reflect the addition of the alignment and light rail transit facilities for the West Seattle Link Extension.

Section 4. All of the remaining provisions and terms of the Agreement, except as specifically modified by this Amendment, remain in full force and effect.

IN WITNESS WHEREOF, each of the parties hereto has executed this Amendment to the Agreement by having its authorized representative affix his/her name in the appropriate space below.

**CENTRAL PUGET SOUND REGIONAL THE CITY OF SEATTLE
TRANSIT AUTHORITY (SOUND
TRANSIT)**

By: _____
Signature

Print or type name

Date: _____

Approved as to form:

By: _____
Signature

Sound Transit Legal Counsel

By: _____
Signature

Print or type name

Date: _____

Authorized by Ordinances _____

Attachments:

Exhibit A to Amendment No. 5: General Description of Light Rail Alignment,
Station Locations and Maintenance Facility Location

Exhibit B to Amendment No. 5: Light Rail Alignment, Station Locations and
Maintenance Facility Location (Maps 1 through 10)

Exhibit C to Amendment No. 5: Plans and Profile Drawings

**Exhibit A:
General Description of Light Rail Alignment, Station Locations, and
Maintenance Facility Location**

West Seattle Link Extension (SODO Station to West Seattle Junction Station)

Route: At grade structure begins north of the existing SODO Station and travels west of and parallel to the existing Link light rail line in the SODO Busway and continues south under South Lander Street, which would be reconstructed as an overpass of the light rail tracks.

Tracks transition to an elevated guideway and the route continues south from South Forest Street. A connection to the Operations and Maintenance Facility Central would be provided from tracks between South Forest Street and South Spokane Street. The route continues southwest from South Forest Street to cross over to the south side of the West Seattle Bridge. Route runs along the south side of the West Seattle Bridge on a light rail only bridge. West of the Duwamish Waterway crossing, the route crosses the northern edge of Pigeon Point before turning southwest on an elevated guideway that crosses Delridge Way Southwest.

The route continues on an elevated guideway on the west side of Delridge Way Southwest, then west along Southwest Yancy Street before crossing Southwest Avalon Way in the vicinity of Southwest Yancy Street. The route crosses 32nd Avenue Southwest at-grade and continues south along the east side of the West Seattle Bridge connection to Fauntleroy Way Southwest.

The route enters a tunnel at Southwest Genesee Street and 37th Avenue Southwest. It terminates at Southwest Hudson Street, with tail tracks in a north-south orientation under 41st Avenue Southwest.

Stations:

SODO Station – Immediately west of the existing SODO Station, north of South Lander Street, at-grade

Delridge Station – North of Southwest Andover Street and west of Delridge Way Southwest, elevated

Avalon Station – South of Southwest Genesee Street, beneath 35th Avenue Southwest, lidded retained cut

Alaska Junction Station – Beneath 41st Avenue Southwest and Southwest Alaska Street, tunnel

Lynnwood Link Extension (NE 145th St to Northgate)

Route: Elevated structure begins north of Northgate Station and continues along the route of Interstate 5 (I-5) as combined retained cut/fill and elevated structure to NE 145th St.

Station:

NE 130th Street Station – West side of 5th Ave NE and north of NE 130th Street/Roosevelt Way NE, elevated side platform

Northgate Link Extension (Northgate to University of Washington)

Route: Elevated structure at Northgate, tunnel begins south of the Maple Leaf Portal at 94th Street.

Stations:

Northgate Station - East side of 1st Avenue NE, spanning NE 103rd Street, elevated (includes tail track)

Roosevelt Station - West side of 12th Avenue NE, north of NE 65th St, tunnel

U District Station - Brooklyn Ave NE, south of NE 45th Street, tunnel

University Link (University of Washington to Pine Street Stub Tunnel)

Route: Tunnel under University of Washington, Montlake Cut, and Capitol Hill

Stations:

University of Washington Station - East side of Montlake Boulevard NE, near Husky Stadium, tunnel (includes crossover)

Capitol Hill Station - East side of Broadway E, south of E John Street, tunnel

Initial Segment (Pine Street Stub Tunnel to S. McClellan Street)

Route: Use existing Downtown Seattle Transit Tunnel (DSTT). South of downtown, use E-3

Busway rising to elevated structure turning east along south side of S. Forest Street, and then to tunnel under Beacon Hill.

Stations:

Westlake - Tunnel

University Street - Tunnel
Pioneer Square - Tunnel

International District/Chinatown - Tunnel

Stadium - E-3 Busway at S Royal Brougham Way, at-grade

SODO - E-3 Busway, north of S Lander Street, at-grade

Beacon Hill - Beacon Avenue S at S Lander Street, tunnel

Initial Segment (S. McClellan Street to Boeing Access Road)

Route: Elevated out of Beacon Hill tunnel, then turning south on Martin Luther King, Jr. Way S, at-grade in median

Stations:

Mount Baker - S McClellan Street, elevated

Columbia City - S Edmunds Street, at-grade

Othello - S Othello Street, at-grade

Rainier Beach - S Henderson Street, at-grade

Maintenance Facility Maintenance Facility site - extends from 7th Avenue S to Airport Way S, and from S Forest Street to south of S Hinds Street.

East Link (International District/Chinatown Station to the west edge of Lake Washington along 1-90)

Route: From the International District/Chinatown Station in the Downtown Seattle Transit Tunnel coming up at grade onto the Interstate 90 Express Lanes

Stations:

Judkins Park Station - on 1-90 center roadway east of Rainer Avenue S, at-grade

**Stadium
Station**

S ATLANTIC ST

3RD AVE S

4TH AVE S

5TH AVE S

6TH AVE S

8TH AVE S

S MASSACHUSETTS ST

S HOLGATE ST


S WALKER ST

Legend	
Light Rail Alignment	
	Aerial
	At Grade
	Subway
	Light rail station platform
	Maintenance facility
	Right-of-way

**Exhibit B: West Seattle
Light Rail Alignment and
Station Locations
Map 1 of 10**




Data source: King County GIS, City of Seattle, Sound Transit GIS
No guarantee of any sort implied, including accuracy, completeness, or fitness for use.
G:\REQUESTS\SLINK\General\Maps\Link_ROW-ExhibitB_WSL_8x11_2405.mxd

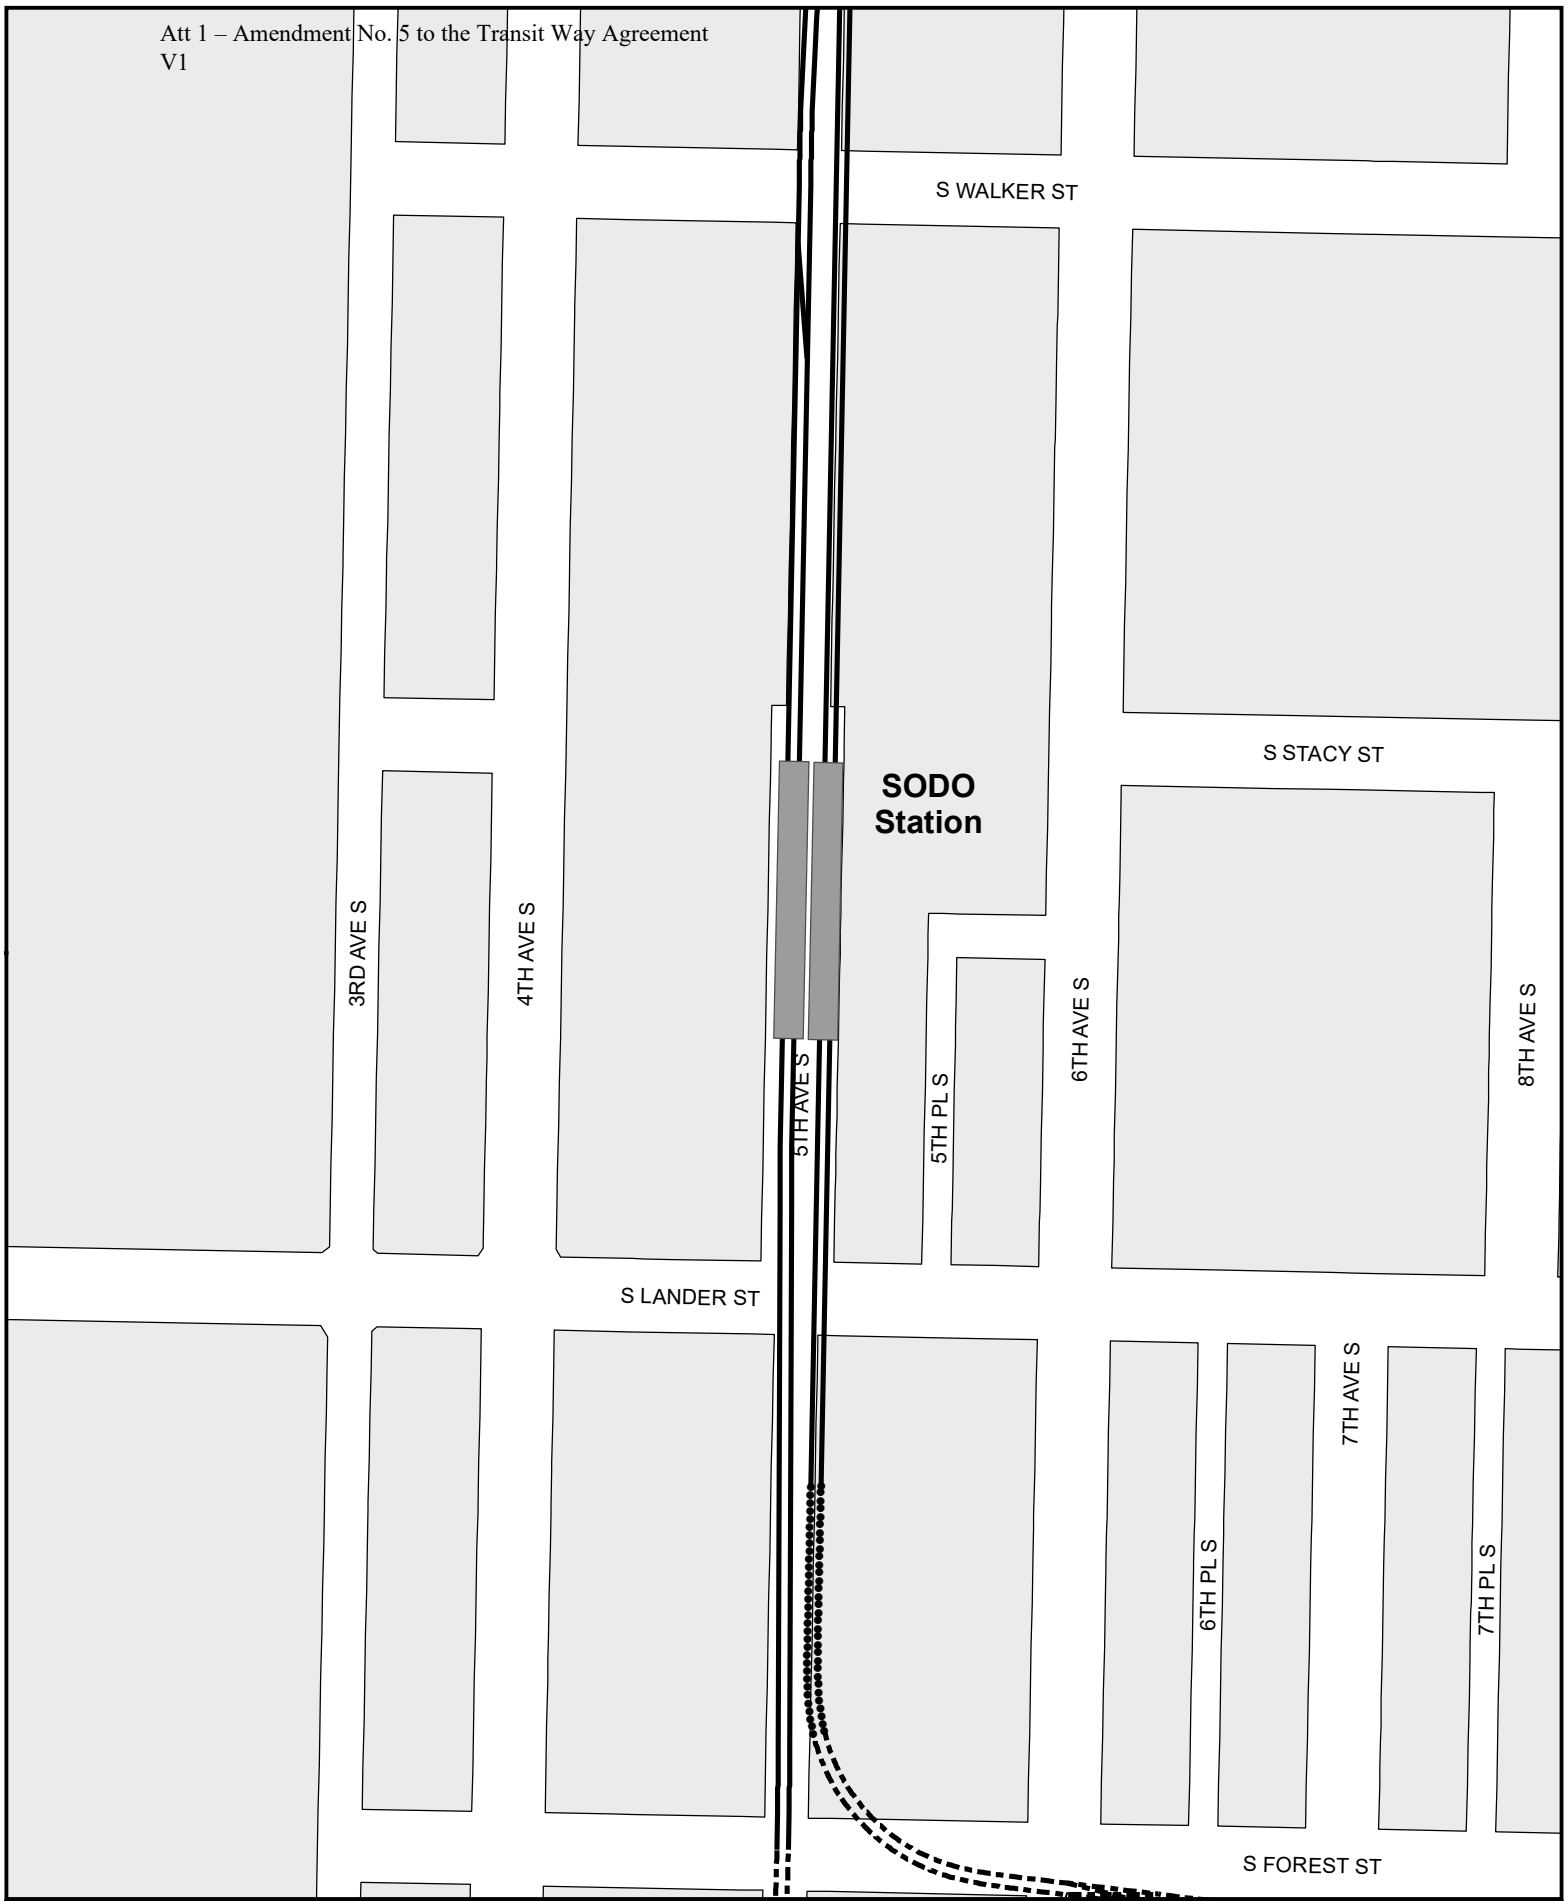

Legend	
Light Rail Alignment	Light rail station platform
Aerial	Maintenance facility
At Grade	Right-of-way
Subway	

**Exhibit B: West Seattle
Light Rail Alignment and
Station Locations
Map 2 of 10**

 SOUNDTRANSIT March 2025	 0 200 Feet	
Data source: King County GIS, City of Seattle, Sound Transit GIS No guarantee of any sort implied, including accuracy, completeness, or fitness for use. G:\REQUESTS\SLINK\General\Maps\Link_ROW-ExhibitB_WSL_8x11_2405.mxd		

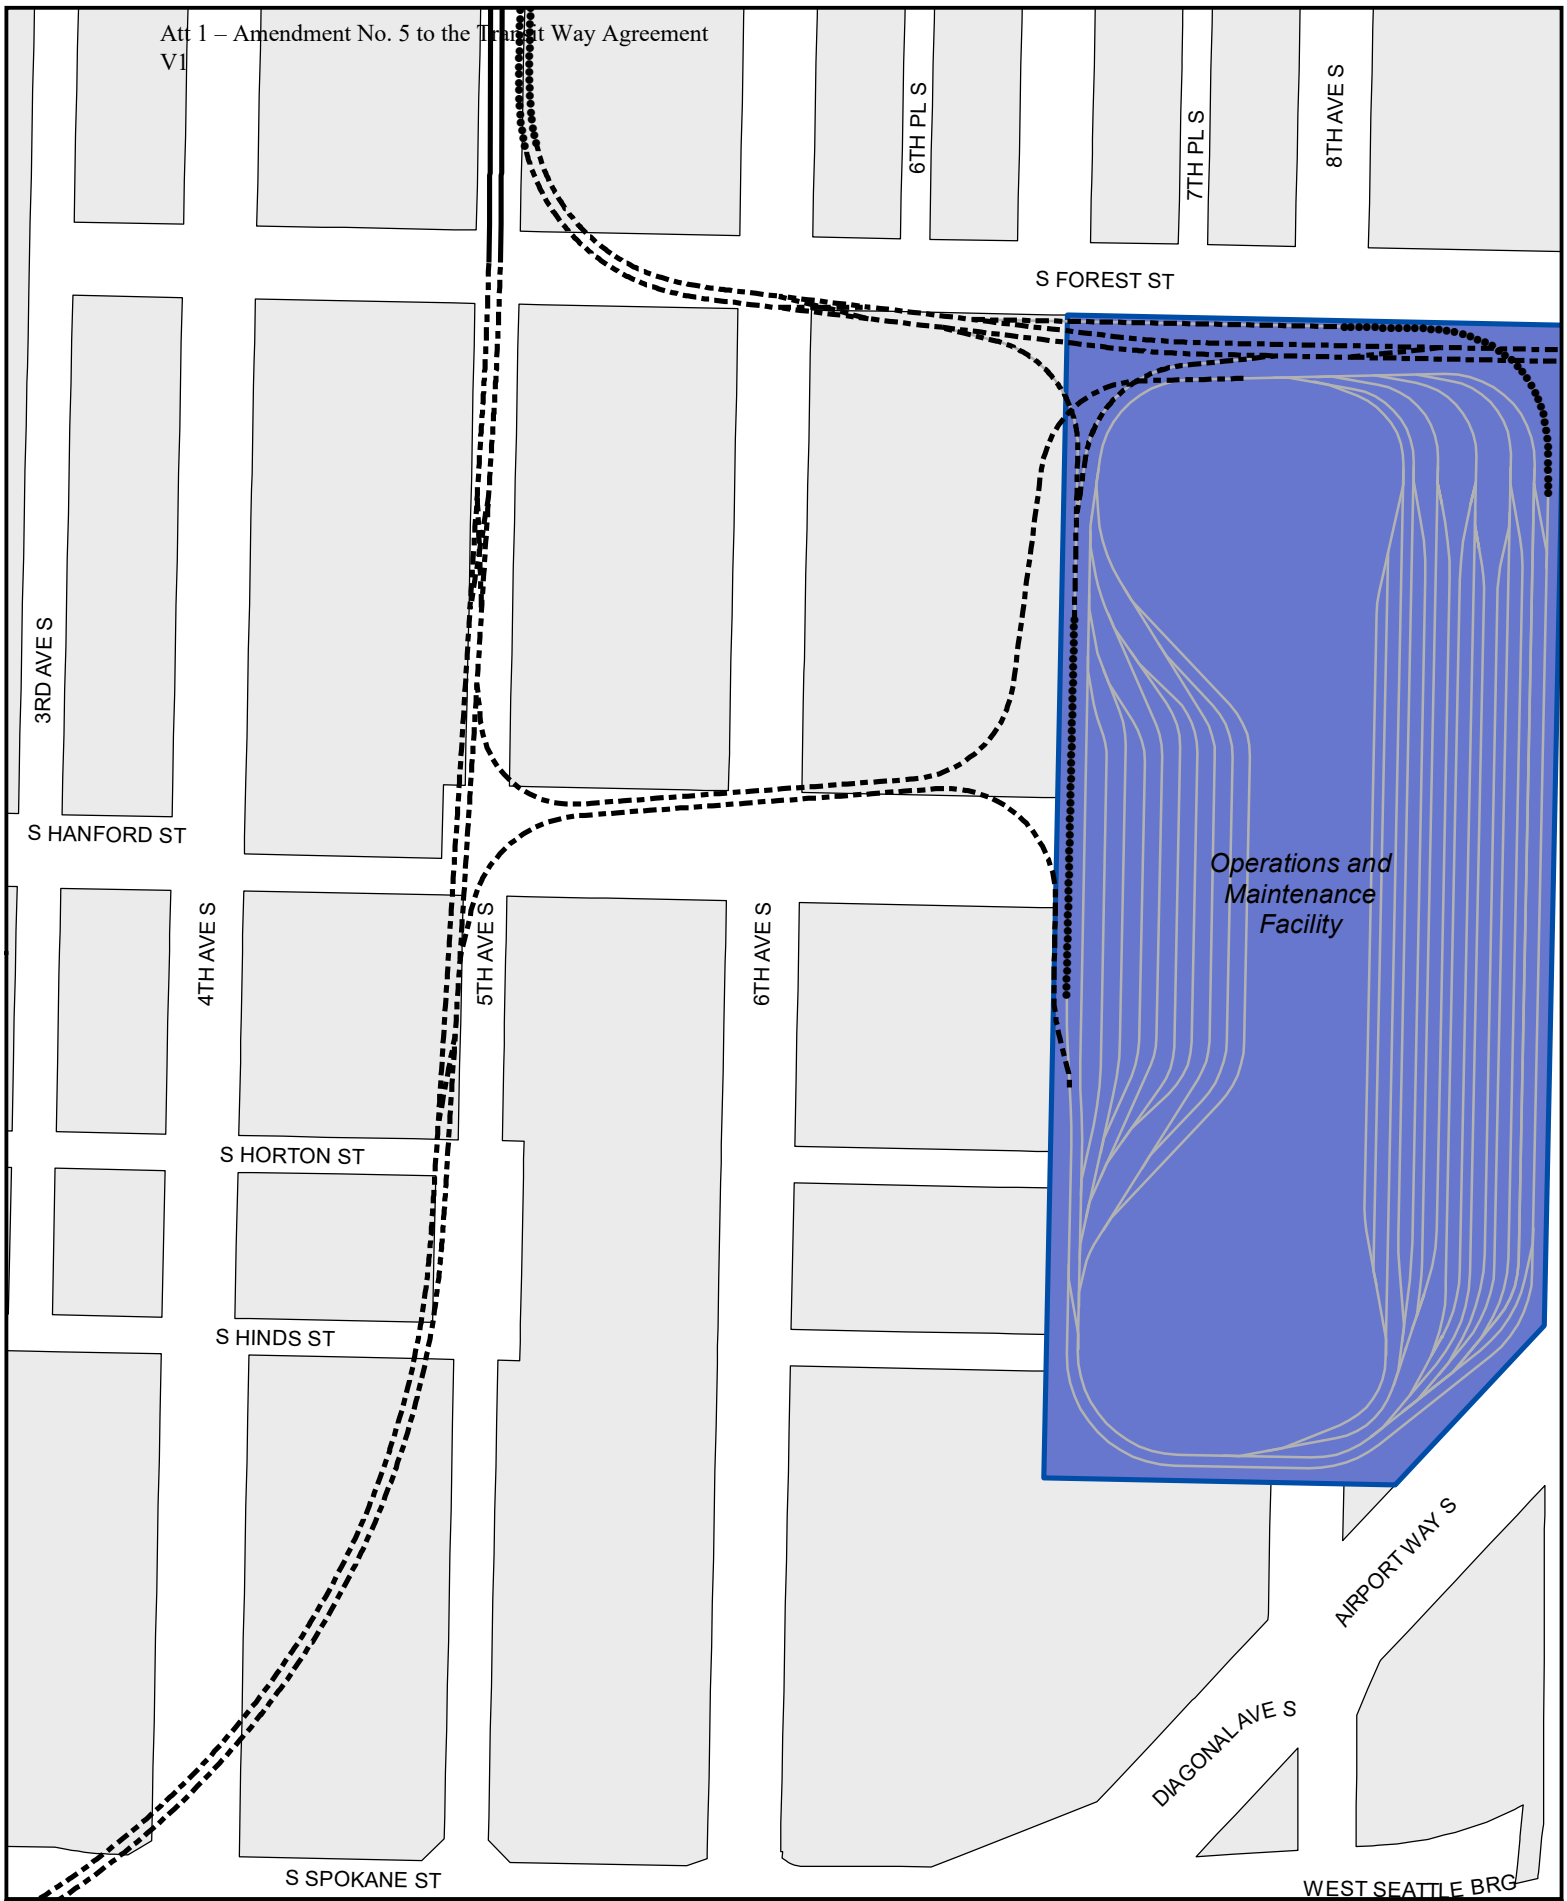

Legend	
Light Rail Alignment	Light rail station platform
--- Aerial	Light rail station platform
— At Grade	Maintenance facility
— Subway	Right-of-way

Exhibit B: West Seattle Light Rail Alignment and Station Locations


Map 3 of 10

SOUND TRANSIT
March 2025

0 200
Feet

N


Data source: King County GIS, City of Seattle, Sound Transit GIS
No guarantee of any sort implied, including accuracy, completeness, or fitness for use.
G:\REQUESTS\SLINK\General\Maps\Link_ROW-ExhibitB_WSL_8x11_2405.mxd

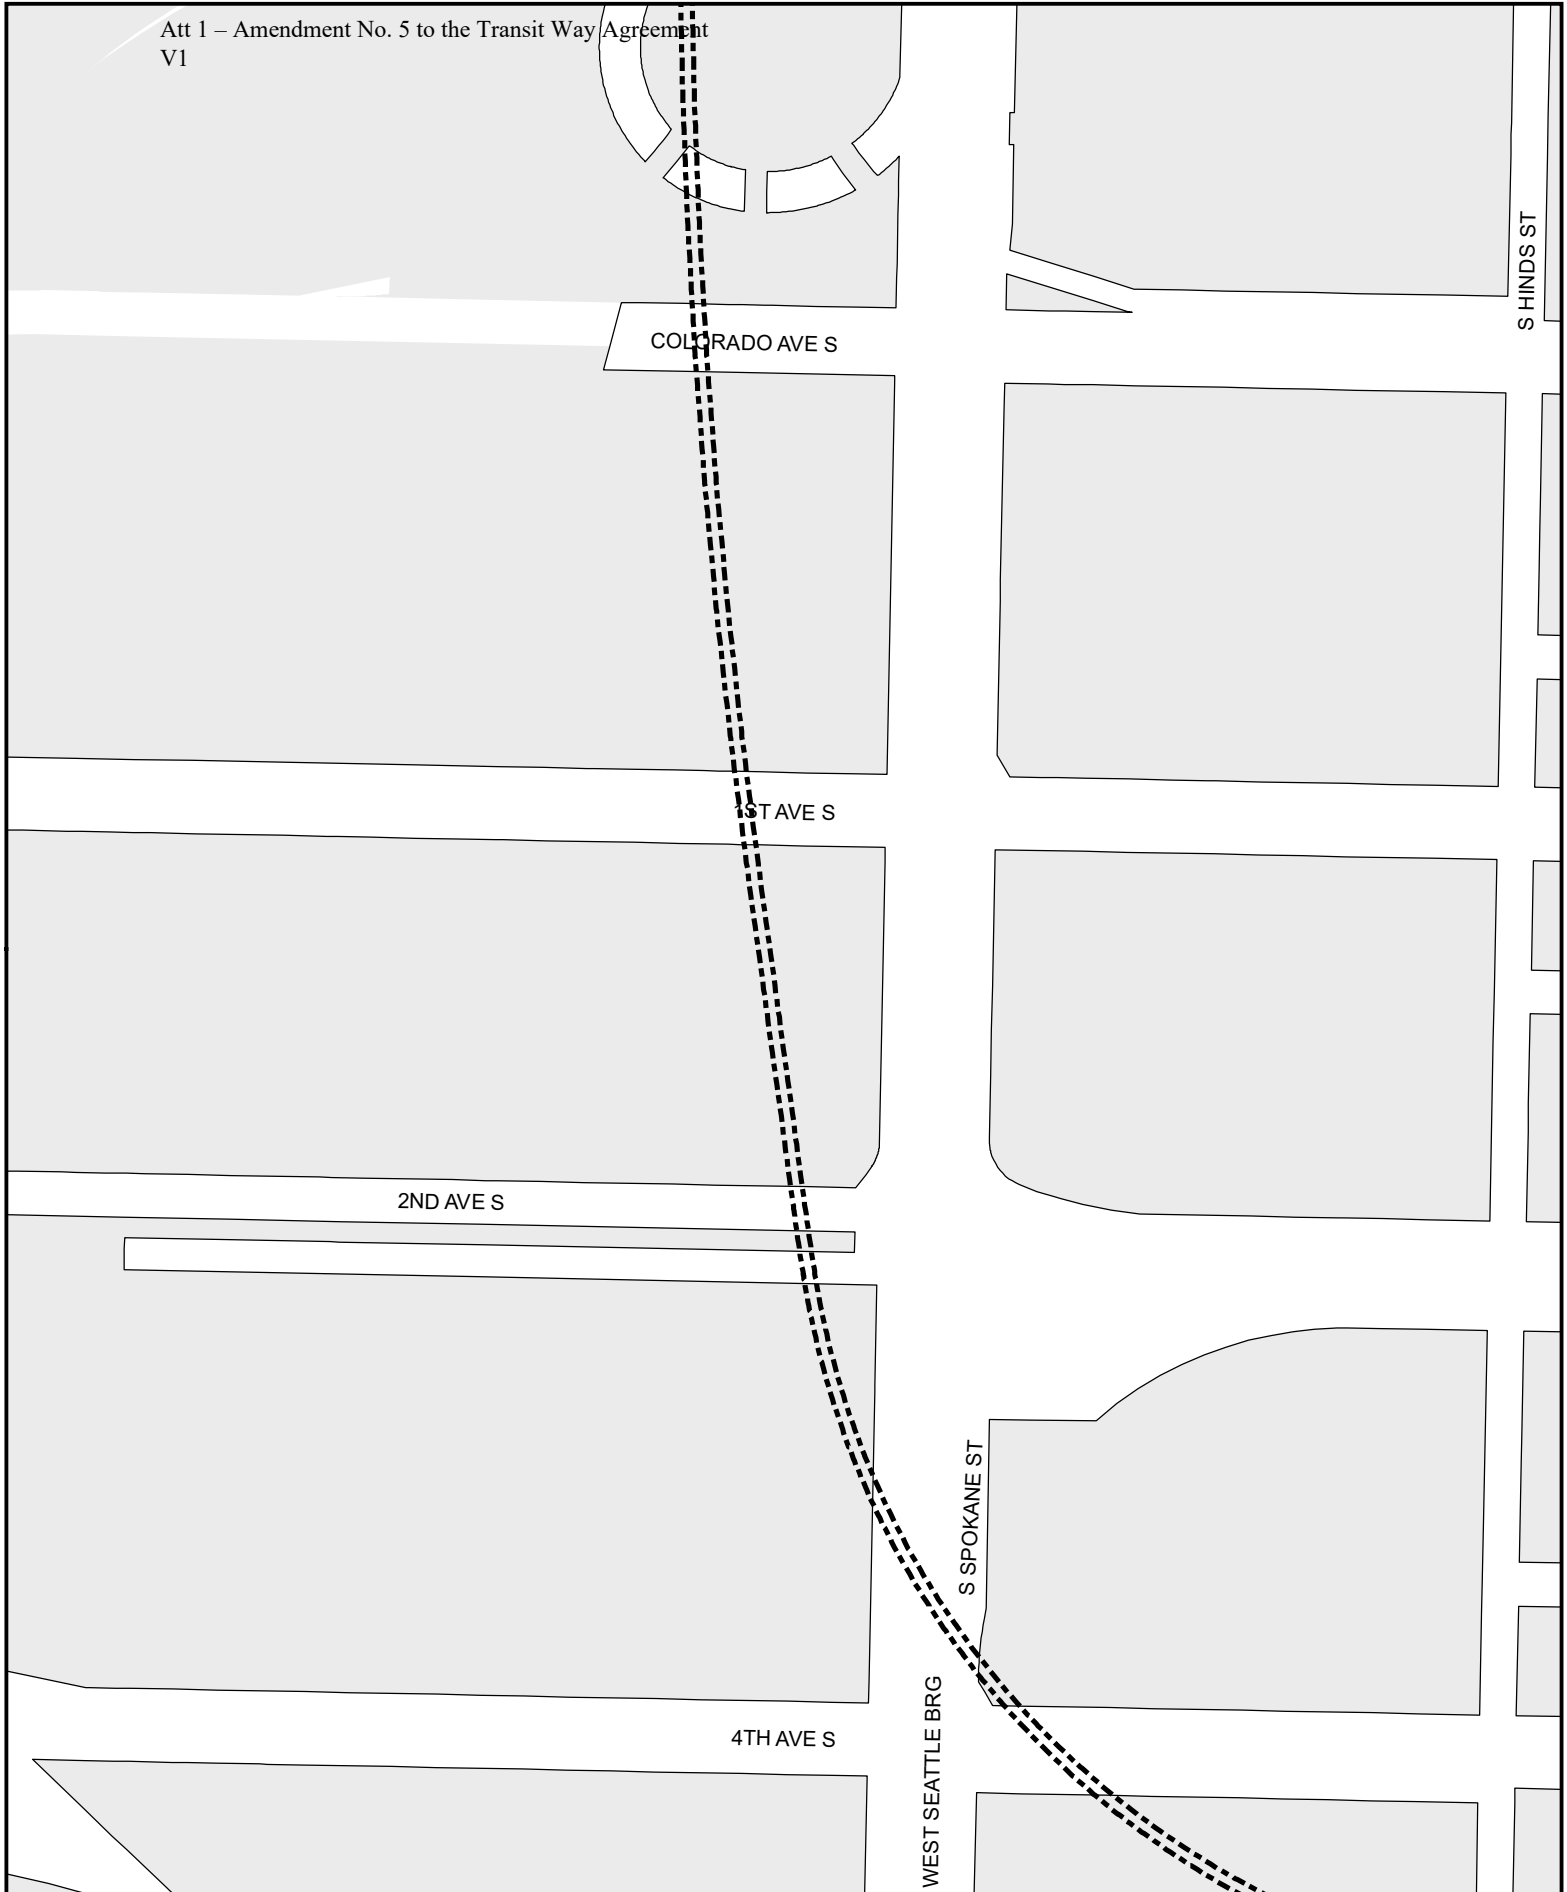

Legend	Light Rail Alignment	Light rail station platform
Aerial		Maintenance facility
At Grade		Right-of-way
Subway		

**Exhibit B: West Seattle
Light Rail Alignment and
Station Locations**
Map 4 of 10

 SOUNDTRANSIT March 2025	 0 200 Feet	
Data source: King County GIS, City of Seattle, Sound Transit GIS No guarantee of any sort implied, including accuracy, completeness, or fitness for use. G:\REQUESTS\Link\General\Maps\Link_ROW-ExhibitB_WSL_8x11_2405.mxd		

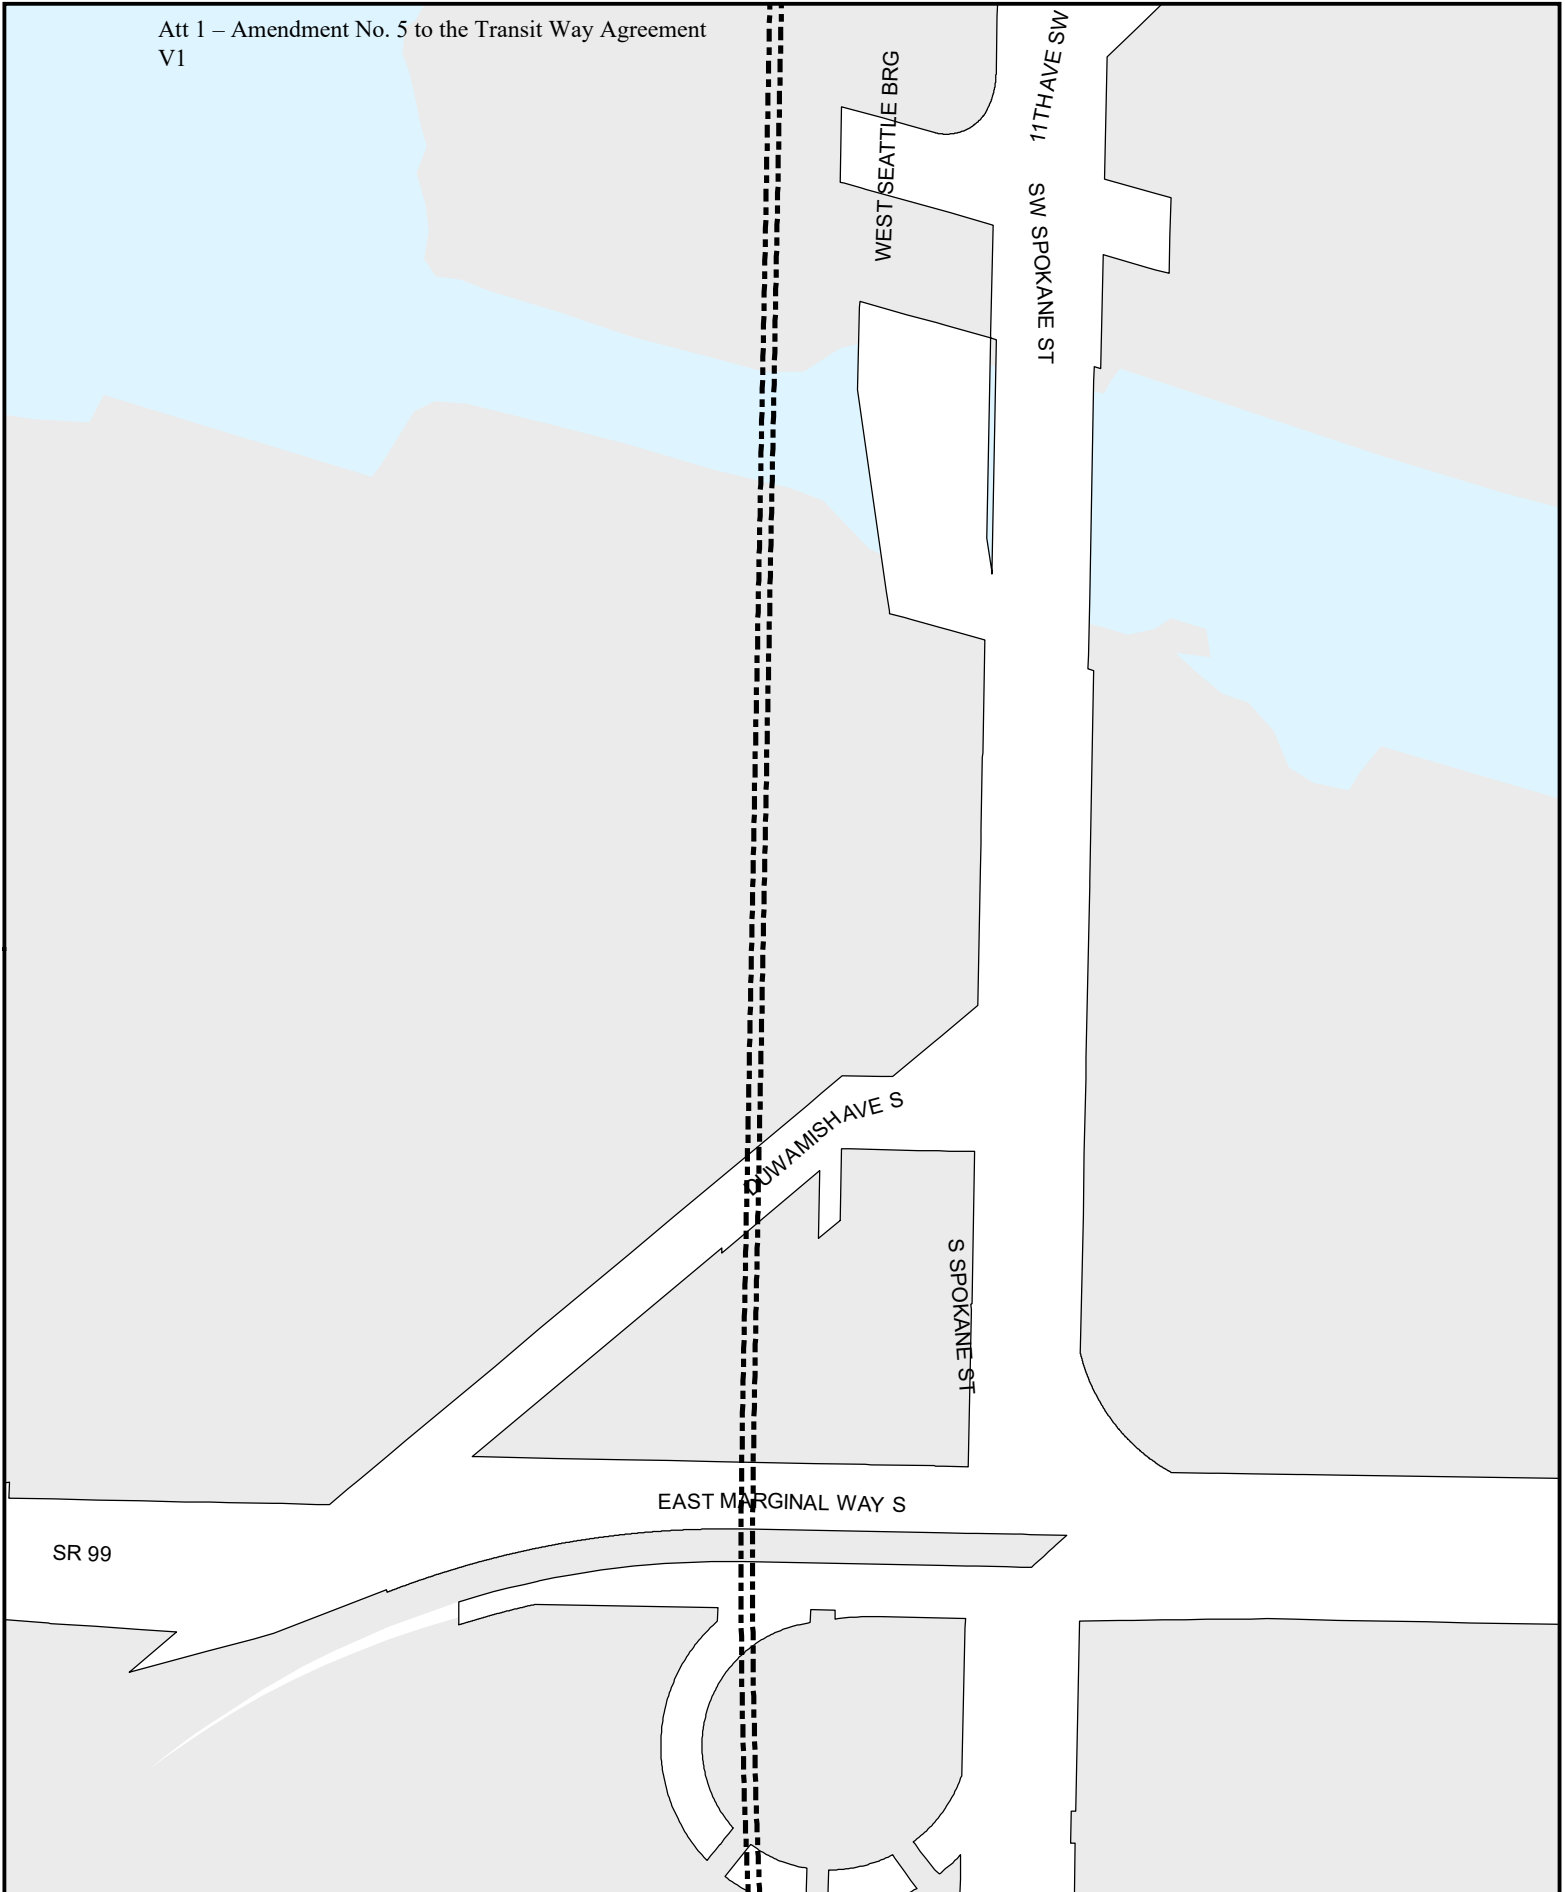

Legend	
Light Rail Alignment	Light rail station platform
Aerial	Maintenance facility
At Grade	Right-of-way
Subway	

**Exhibit B: West Seattle
Light Rail Alignment and
Station Locations
Map 5 of 10**

 SOUNDTRANSIT March 2025			
	Data source: King County GIS, City of Seattle, Sound Transit GIS		
	No guarantee of any sort implied, including accuracy, completeness, or fitness for use. G:\REQUESTS\Link\General\Maps\Link_ROW-ExhibitB_WSLE_8x11_2405.mxd		

18TH AVE SW

MARGINAL PL SW

17TH AVE SW

16TH AVE SW

WEST MARGINAL WAY SW

KLICKITAT AVE SW

13TH AVE SW

SW KLICKITAT AVE

11TH AVE SW

WEST SEATTLE BRG


SW SPOKANE ST

Legend		Light Rail Alignment
---	Aerial	Light rail station platform
—	At Grade	Maintenance facility
—	Subway	Right-of-way

**Exhibit B: West Seattle
Light Rail Alignment and
Station Locations**
Map 6 of 10



Data source: King County GIS, City of Seattle, Sound Transit GIS
No guarantee of any sort implied, including accuracy, completeness, or fitness for use.
G:\REQUESTS\Link\General\Maps\Link_ROW-ExhibitB_WSL_E_8x11_2405.mxd

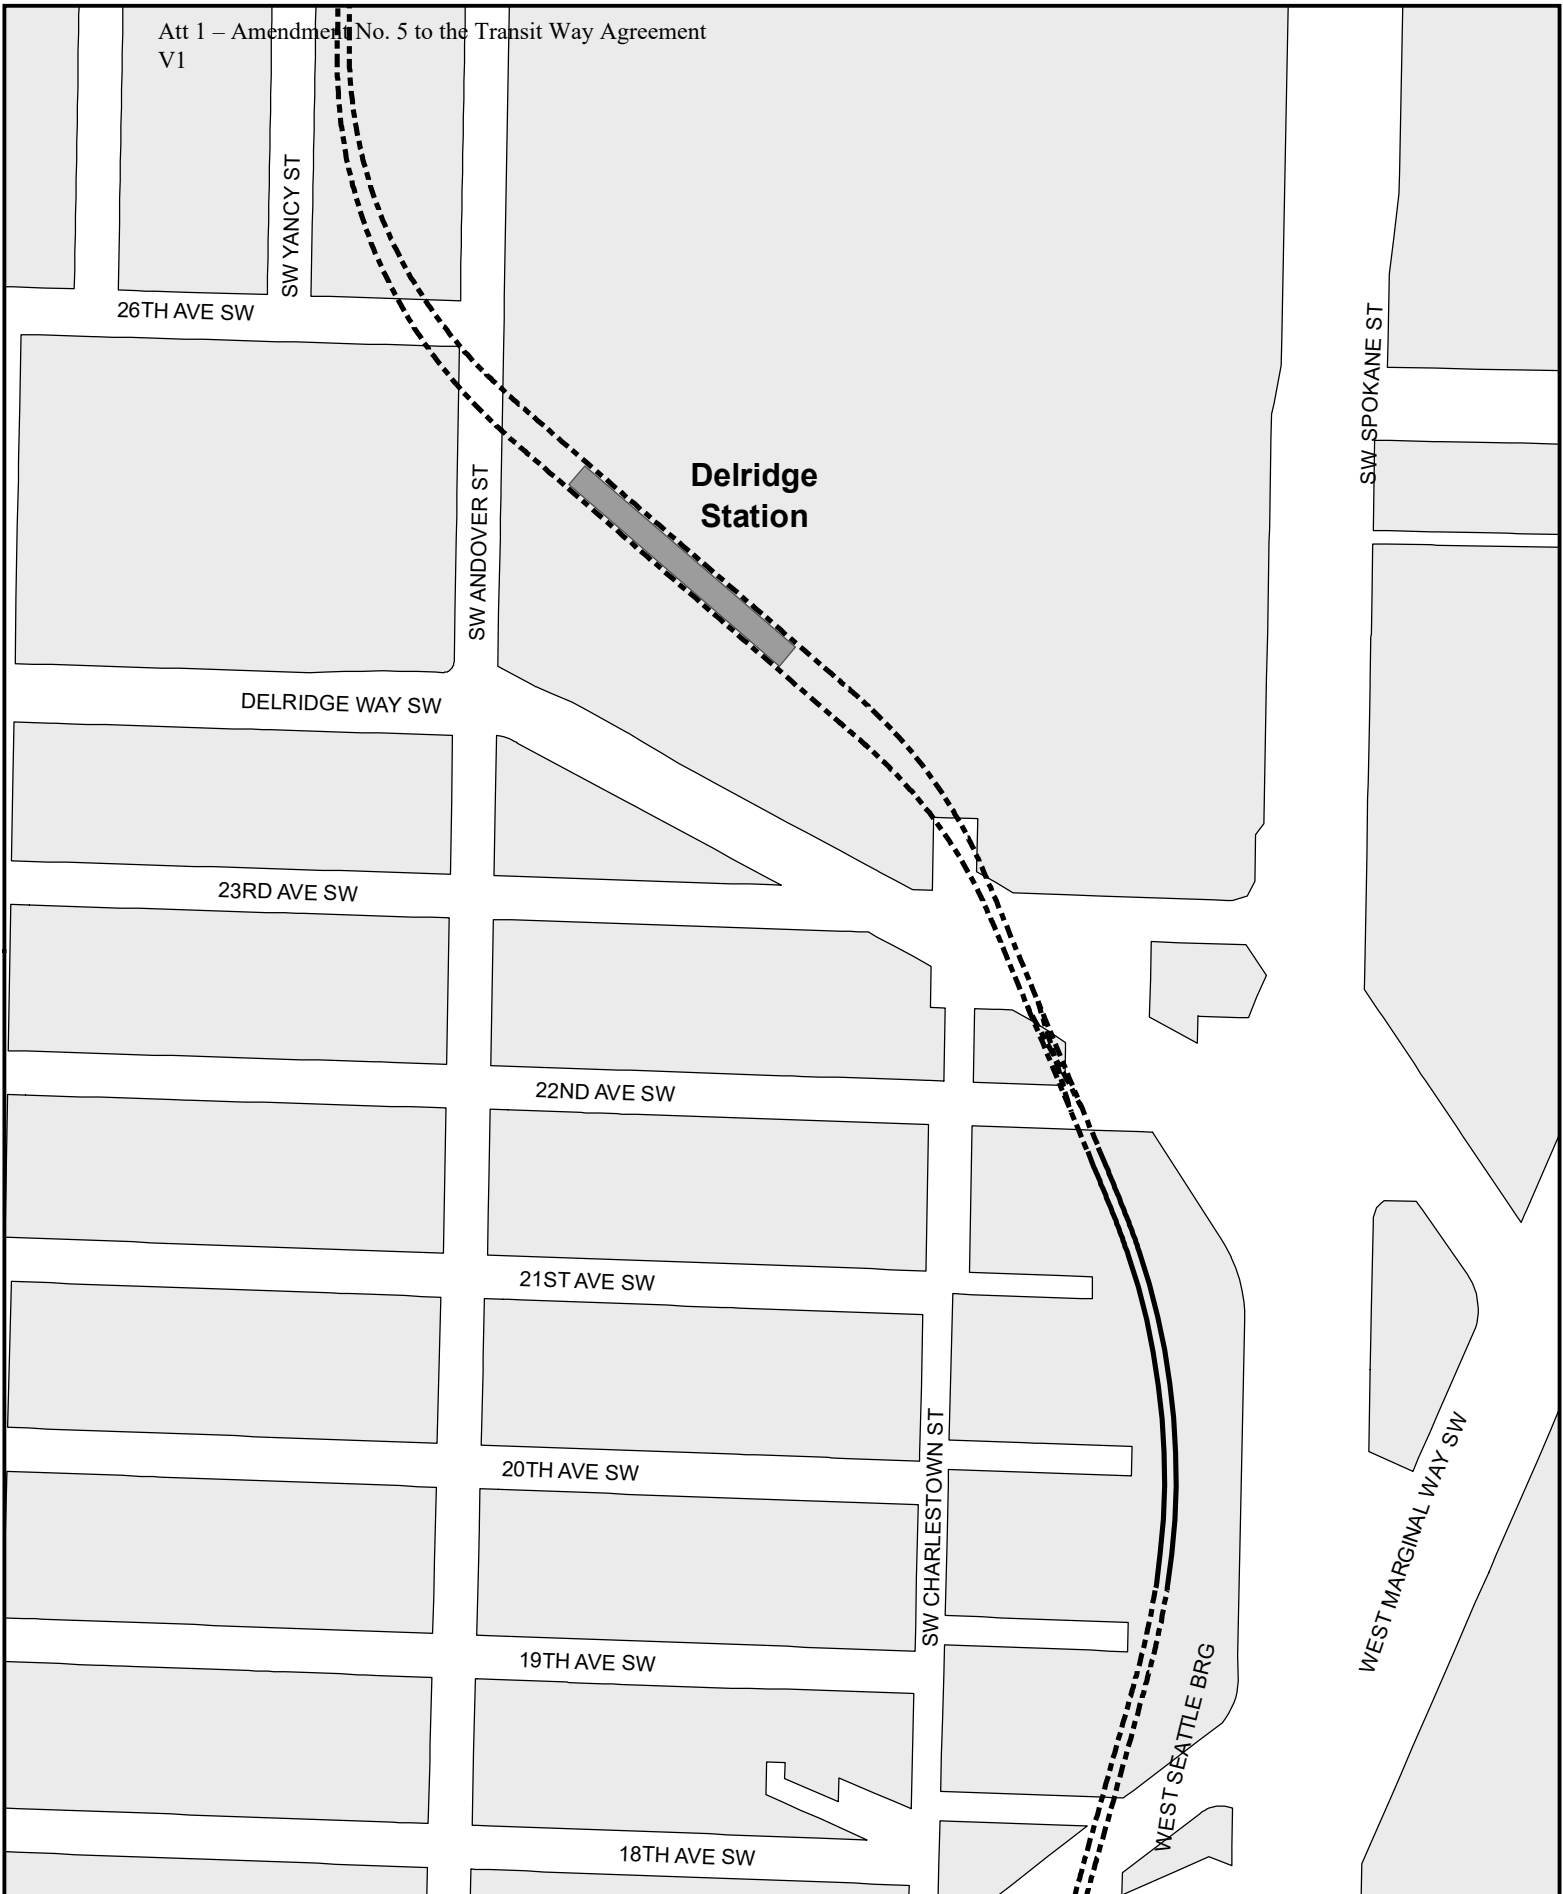

Legend	
Light Rail Alignment	Light rail station platform
Aerial	Maintenance facility
At Grade	Right-of-way
Subway	

**Exhibit B: West Seattle
Light Rail Alignment and
Station Locations**
Map 7 of 10

 SOUNDTRANSIT March 2025	0 200 Feet		
	Data source: King County GIS, City of Seattle, Sound Transit GIS		
	No guarantee of any sort implied, including accuracy, completeness, or fitness for use.		
	G:\REQUESTS\Link\General\Maps\Link_ROW-ExhibitB_WSL_8x11_2405.mxd		

**Avalon
Station**

35TH AVE SW

WEST SEATTLE BRG

SW ANDOVER ST

34TH AVE SW

33RD AVE SW

FAUNTLEROY WAY SW

SW GENESEE ST

32ND AVE SW

31ST AVE SW

SW BRADFORD ST

30TH AVE SW

SW AVALON WAY


SW NEVADA ST

SW ADAMS ST

SW DAKOTA ST

SW YANCY ST


28TH AVE SW

 Legend	
Light Rail Alignment	 Aerial
	 At Grade
	 Subway
	 Light rail station platform
	 Maintenance facility
	 Right-of-way

**Exhibit B: West Seattle
Light Rail Alignment and
Station Locations**
Map 8 of 10



Data source: King County GIS, City of Seattle, Sound Transit GIS
No guarantee of any sort implied, including accuracy, completeness, or fitness for use.
G:\REQUESTS\Link\General\Maps\Link_ROW-ExhibitB_WSL_8x11_2405.mxd

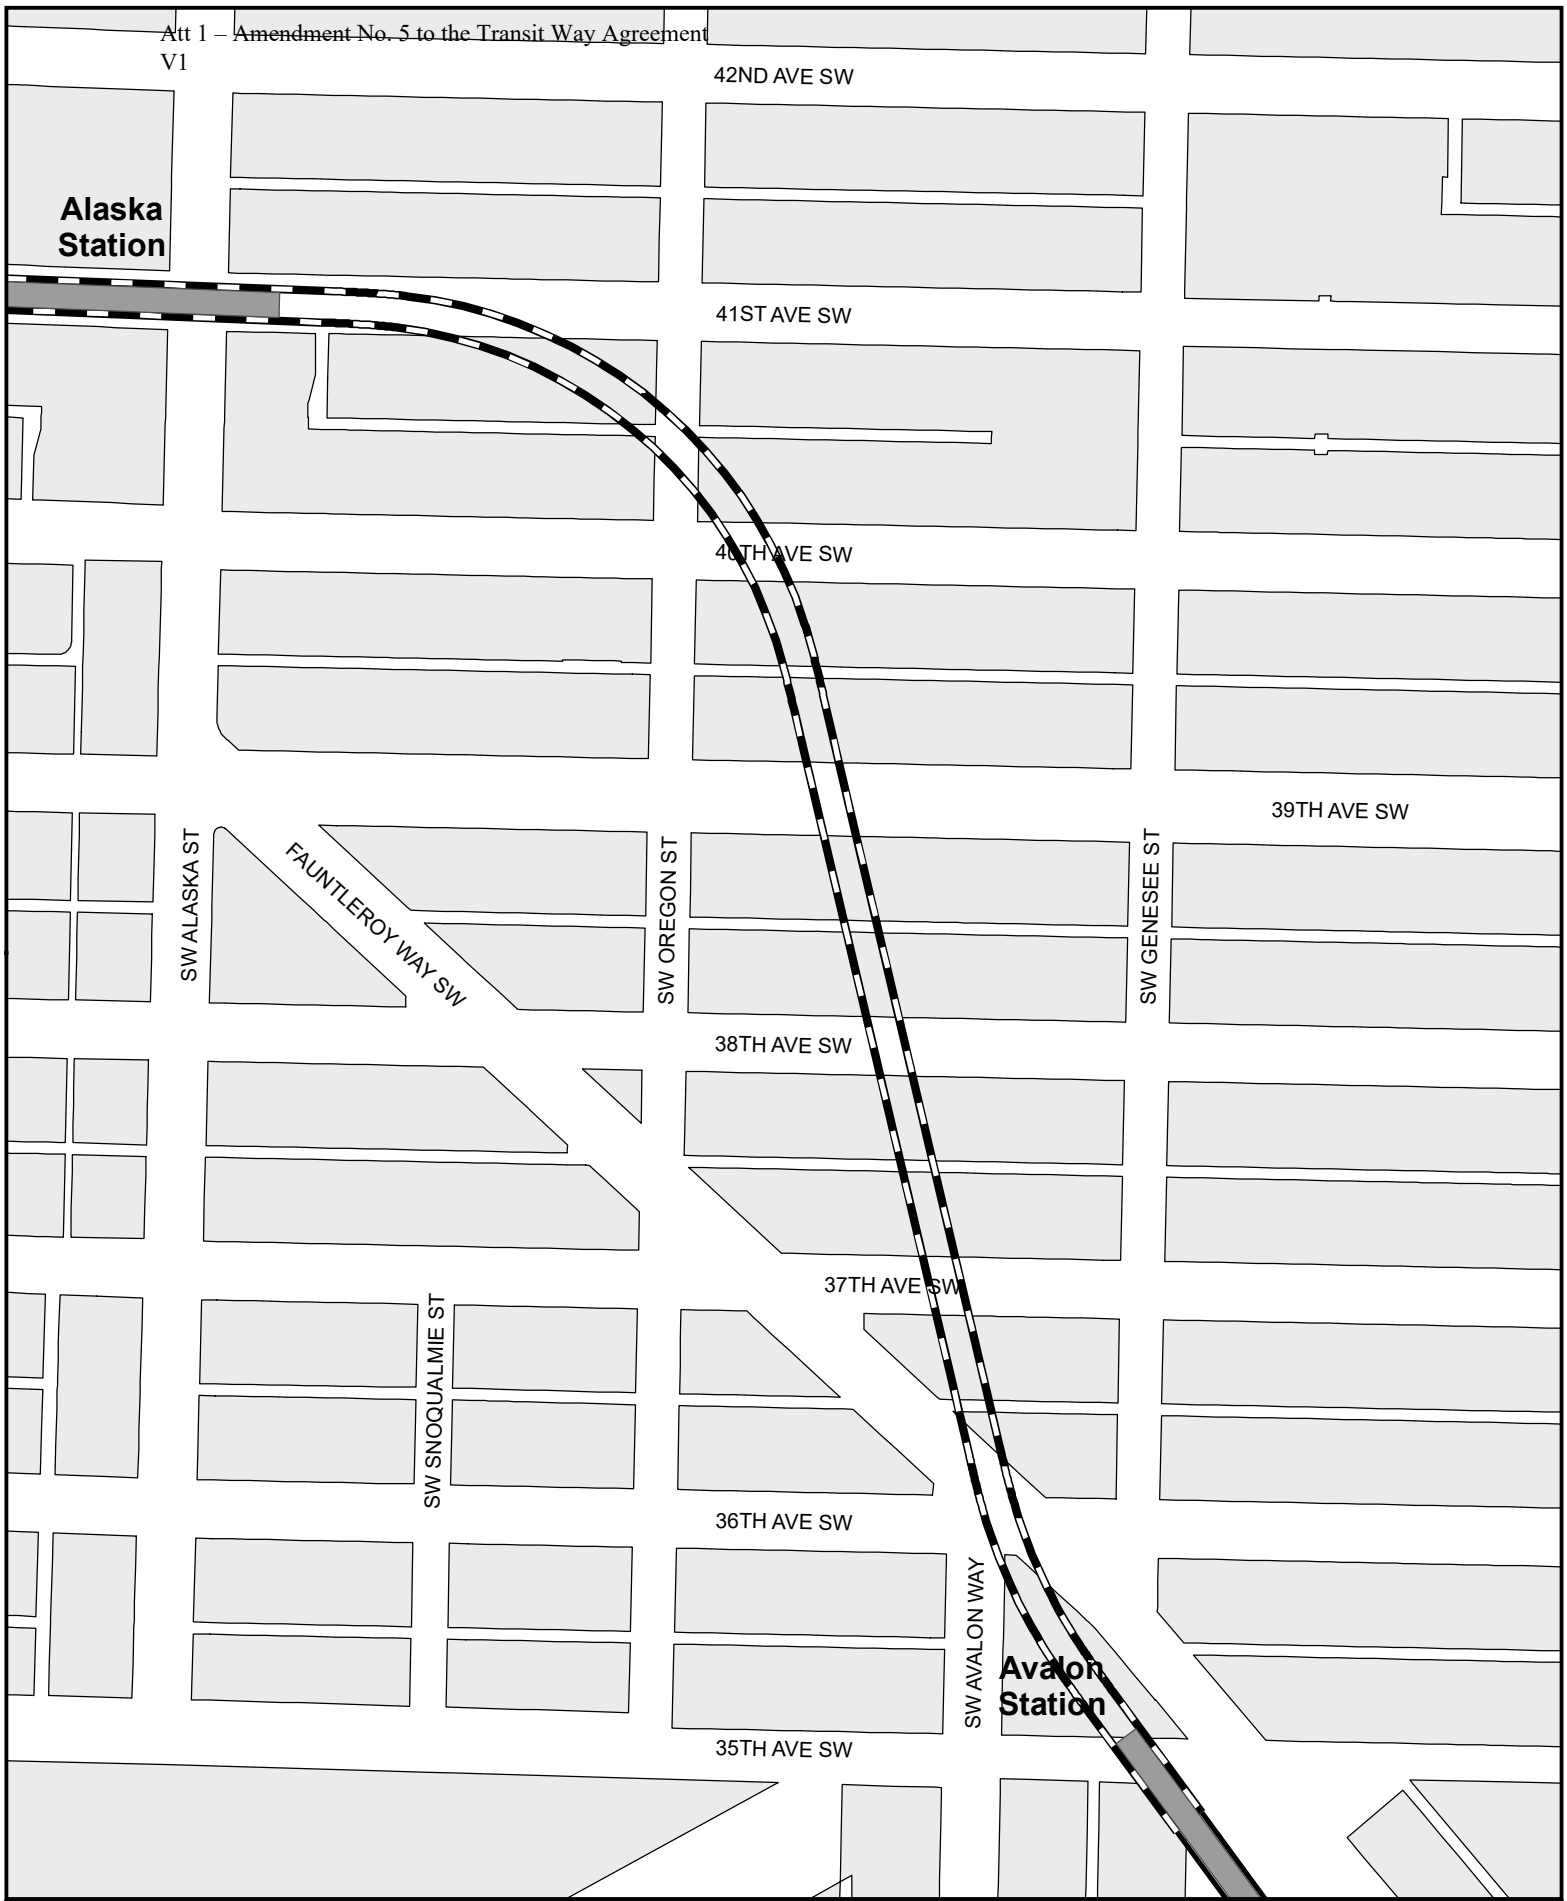

Legend

Light Rail Alignment	Light rail station platform
Aerial	Maintenance facility
At Grade	Right-of-way
Subway	

**Exhibit B: West Seattle
Light Rail Alignment and
Station Locations
Map 9 of 10**

SOUNDTRANSIT
 March 2025

0 200
 Feet

Data source: King County GIS, City of Seattle, Sound Transit GIS
No guarantee of any sort implied, including accuracy, completeness, or fitness for use.
G:\REQUESTS\SLINK\General\Maps\Link_ROW-ExhibitB_WSL_8x11_2405.mxd

SW ALASKA ST

Alaska
Station

SW EDMUNDS ST

ERSKINE WAY SW
LEWIS PL SW

CALIFORNIA AVE SW

42ND AVE SW

41ST AVE SW

40TH AVE SW

SW HUDSON ST

FAUNTLEROY WAY SW

38TH AVE SW

44TH AVE SW

SW DAWSON ST

Legend	
Light Rail Alignment	Light rail station platform
	Maintenance facility
	Right-of-way
--- Aerial	
— At Grade	
— Subway	

**Exhibit B: West Seattle
Light Rail Alignment and
Station Locations
Map 10 of 10**



Data source: King County GIS, City of Seattle, Sound Transit GIS
No guarantee of any sort implied, including accuracy, completeness, or fitness for use.
G:\REQUESTS\Link\General\Maps\Link_ROW-ExhibitB_WSL_8x11_2405.mxd

NOTE:
XXXXXXXXXXXX





No.	DATE	DSN	CHK	APP	REVISION

DATE:	04/2024
-------	---------

SCALE:	H: 1" = 40'; V: 1" = 20'
FILENAME:	W100-L50-KAP103
CONTRACT No.:	RTA / XXXXXXXXX
DATE:	04/2024

DRAWING No.:	
L50-KAP103	
LOCATION ID:	
L50	
SHEET No.:	REV:
157	0

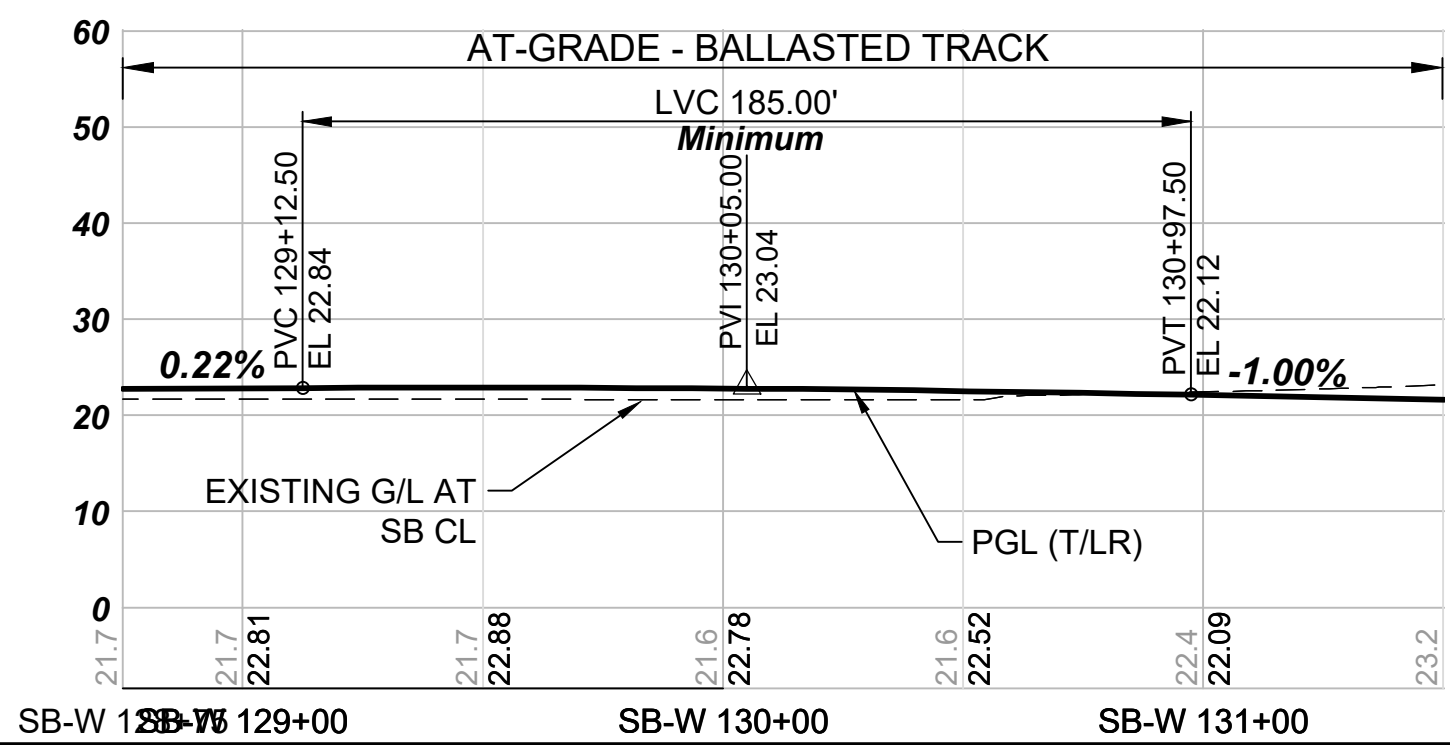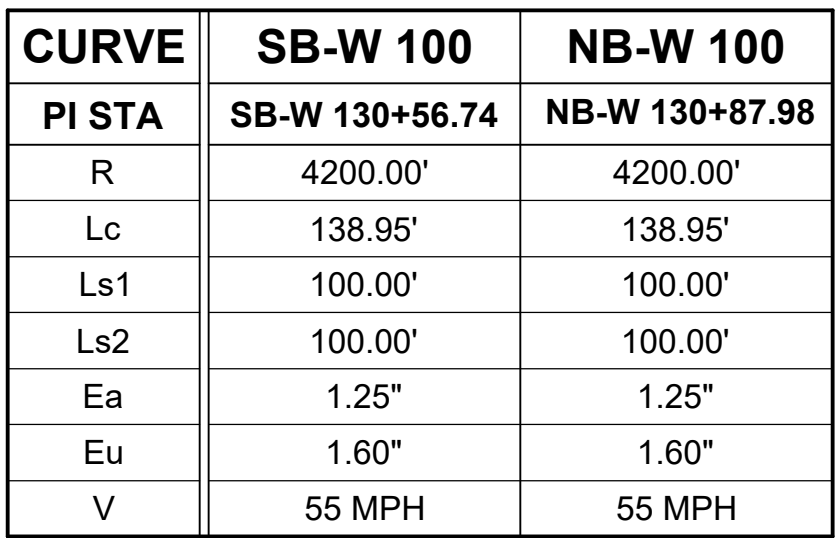

Xrefs:
xW100-GB-TB22x34
xW100-L50-KAP100
xW100-L50-KAV100
xW100-L50-CRP100
xWSBL-CES-VBP
xWSBL-CES-VRX
xW100-L50-SWP100
xW100-L50-JTP100
xW100-L50-UCP100
xW100-L50-UDP100
xWSBL-L55-KAP301
xW105-L51-UPP300
xWSBL-L55-SWP301
c05_100.ko
xW100-L50-KAP101
GB-SEAL-AKW
xW100-L50-JOP100
xW100-L50-RPP100

SEE DWG L50-KAP103

SEE DWG L50-KAP105

CURVE	SB-T 200	NB-T 200
PI STA	SB-T 11+91.55	NB-T 11+90.55
R	2315.75'	2300.00'
Lc	200.04'	200.04'
Ls1	90.00'	90.00'
Ls2	90.00'	90.00'
Ea	1.75"	1.75"
Eu	1.71"	1.74"
V	45 MPH	45 MPH


CURVE	SB-T 202	NB-T 202
PI STA	SB-T 17+37.74	NB-T 17+10.99
R	2300.00'	2600.00'
Lc	69.19'	99.96'
Ls1	90.00'	80.00'
Ls2	90.00'	80.00'
Ea	1.75"	1.50"
Eu	1.74"	1.57"
V	45 MPH	45 MPH

CURVE	SB-W 102*	NB-W 102*
PI STA	SB-W 139+52.92	NB-W 139+53.31
R	4215.75'	4200.00'
Lc	139.84'	138.95'
Ls1	100.00'	100.00'
Ls2	100.00'	100.00'
Ea	1.25"	1.25"
Eu	1.59"	1.60"
V	55 MPH	55 MPH

* SEE NOTE 1


PLAN

SCALE: 1" = 40'

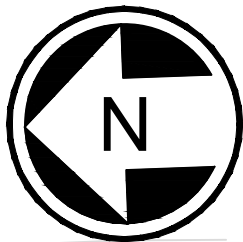

NOTE:

1. FROM SB-W 135+30 TO 141+25, FINAL WSLE CONNECTIONS TO BE CONSTRUCTED (TRACKS RE-ALIGNED) DURING END OF BLE PHASE, INCLUDING CURVE SB-W/NB-W 102.

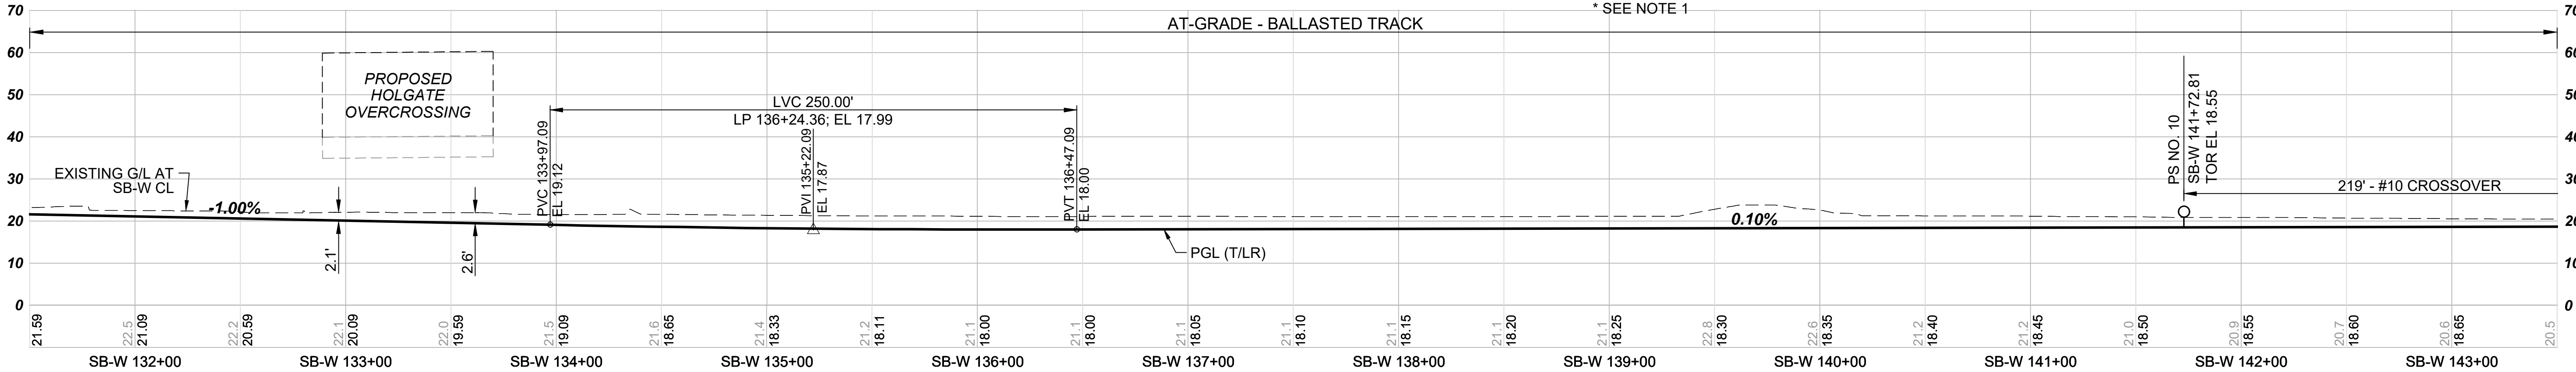

PRELIMINARY ENGINEERING

DESIGNED BY:
A. WHALEN
DRAWN BY:
R. JOHNSON
CHECKED BY:
D. MUELLERLEILE
APPROVED BY:
A. WHALEN



HNTB



SCALE:
H: 1" = 40'; V: 1" = 20'
FILENAME:
W100-L50-KAP104
CONTRACT No.:
RTA / XXXXXXXX
DATE:
04/2024

WEST SEATTLE LINK EXTENSION
CONTRACT W100
SODO STATION TO WEST SEATTLE JUNCTION STATION
TRACKWORK
TRACK PLAN & SOUTHBOUND (SB-W) PROFILE

DRAWING No.:
L50-KAP104
LOCATION ID:
L50
SHEET No.:
158
REV:
0



SUBMITTED BY:
K. PROIA

DATE:
04/2024

REVIEWED BY:
C. RIDGE

DATE:
04/2024

Xrefs:
xW100-GB-TB22x34
xW100-L50-KAP100
xWSBL-CES-VBP
xWSBL-CES-VRX
xWSBL-SOE-VBP
xWSBL-SOE-VRX
xW100-L50-KAV100
xW100-L50-GRP100
xW100-L50-JTP100
xW100-L50-UCP100
xW100-L50-JOP100
xW100-L50-SWP100
xW100-L50-SWV100
xW100-W01-APP100
xW100-L51-UPP300
xWSBL-L55-KAP301
xW100-W01-APP200
c05_L30.kg
xW100-L50-RPP100
xW100-L50-JOP100
GB-SEAL-AKW

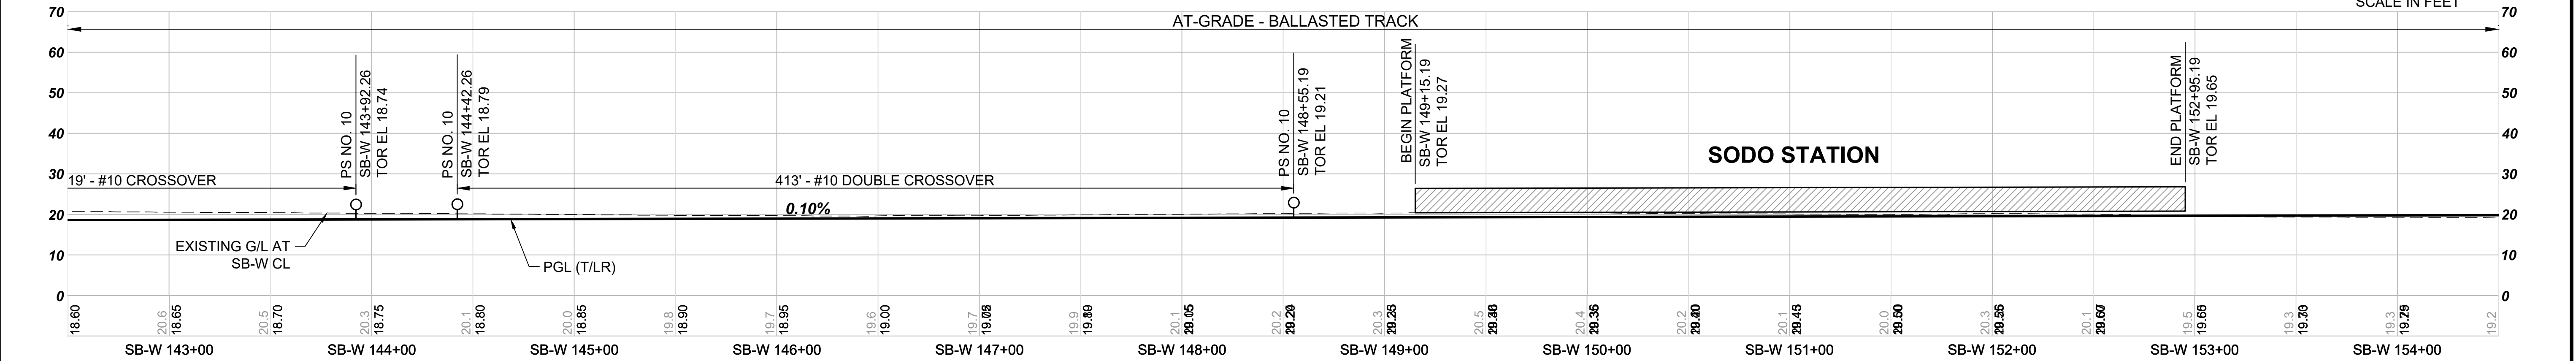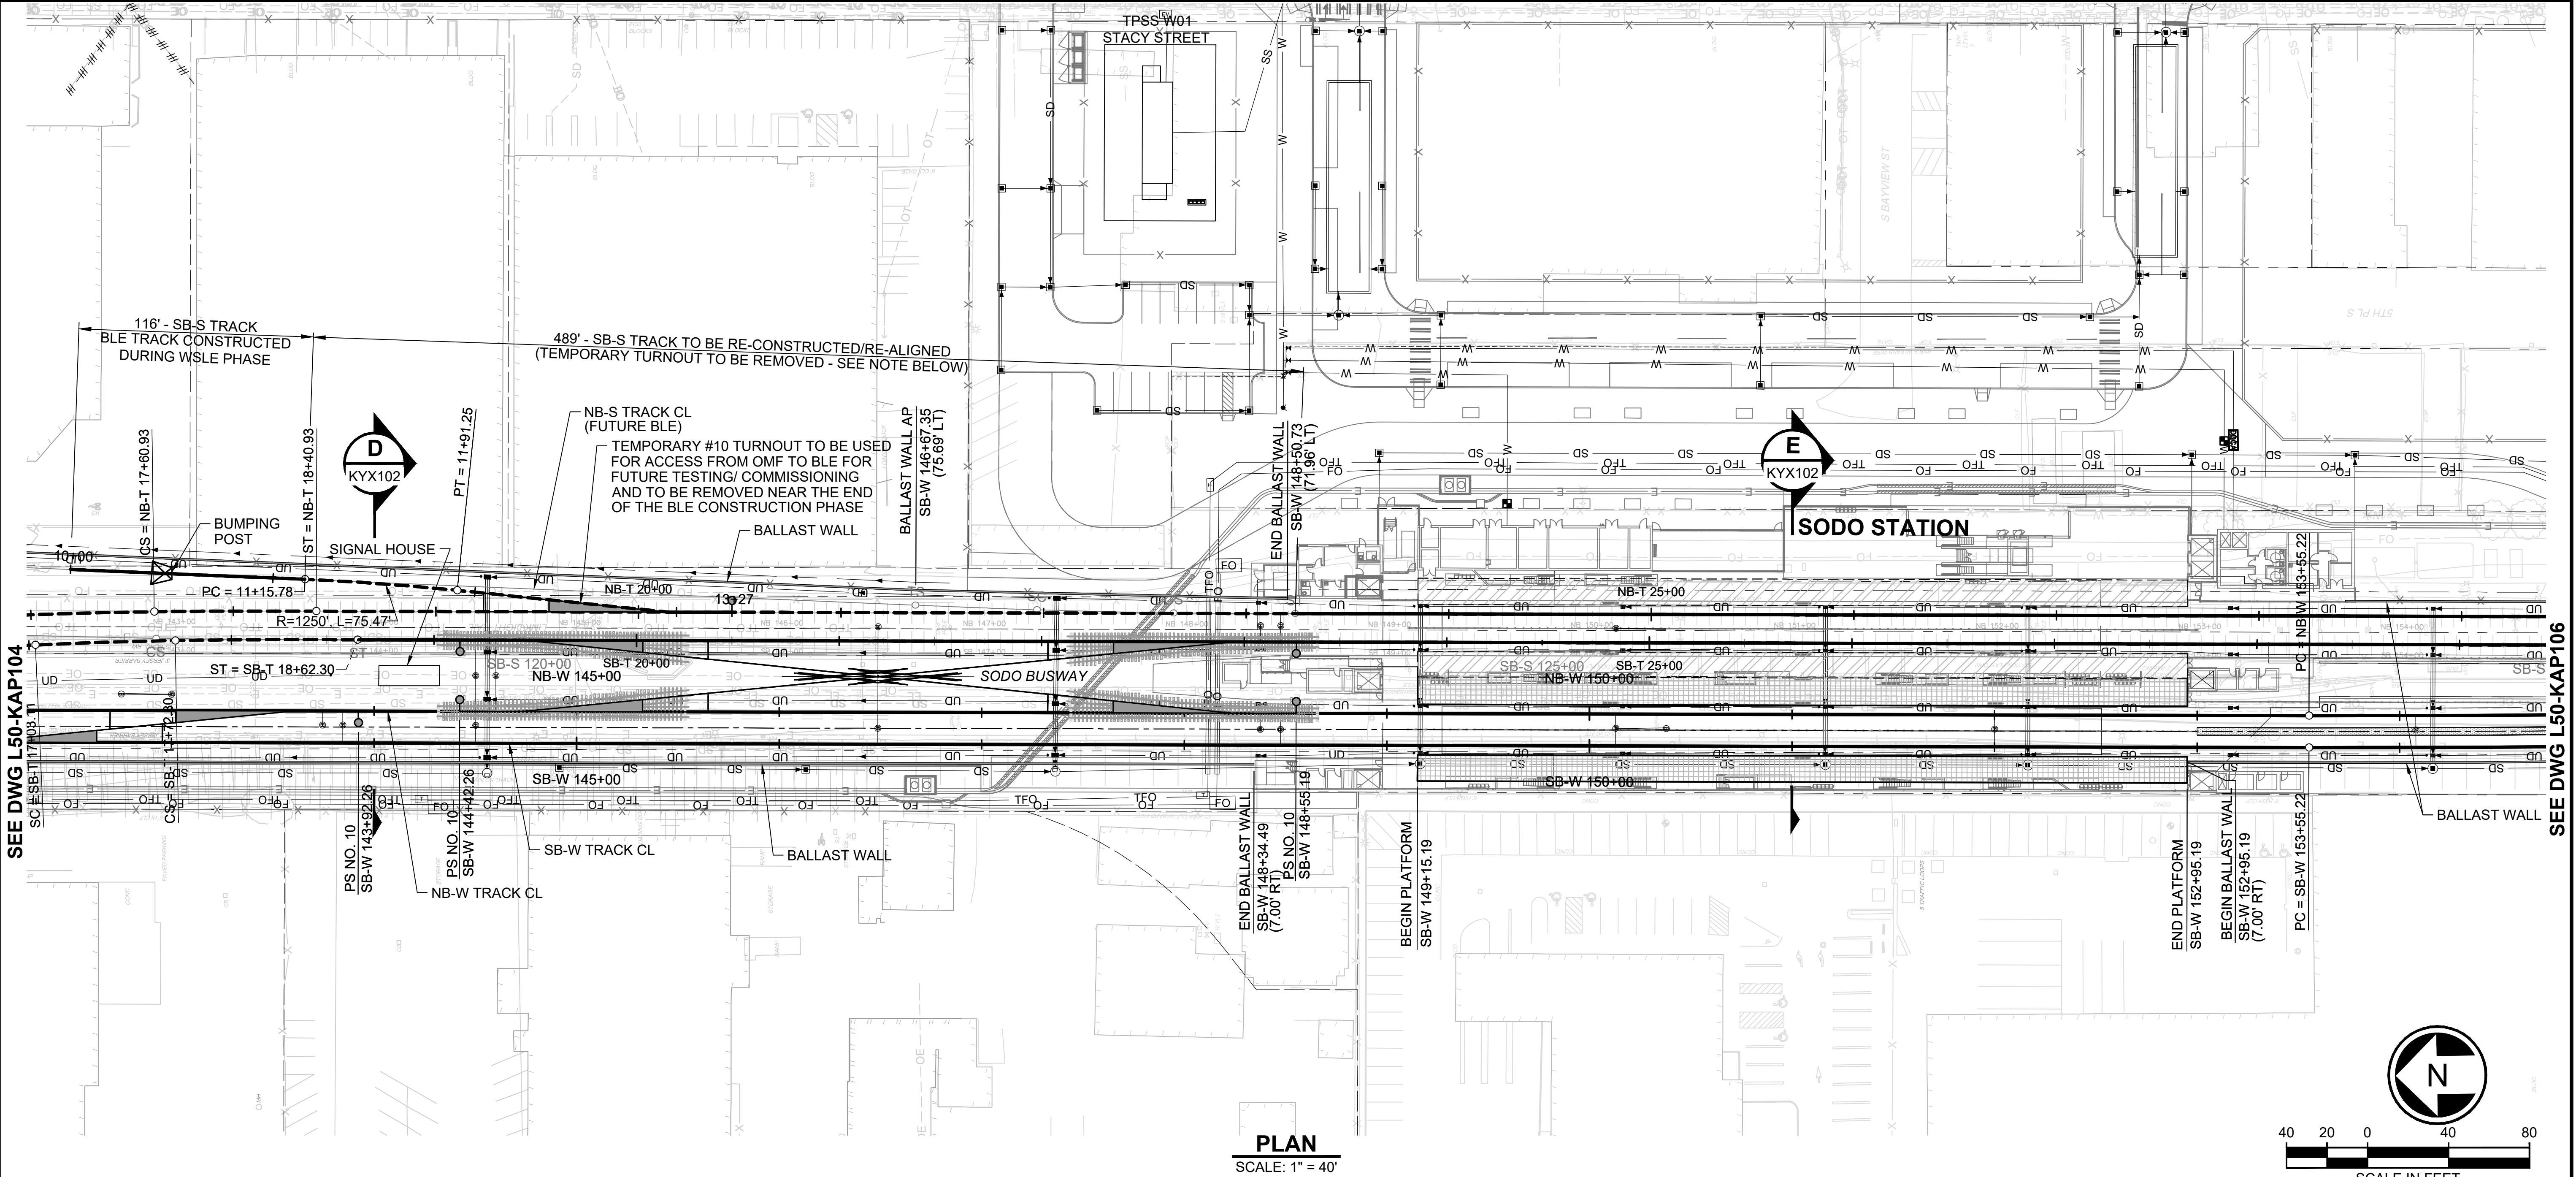


PRELIMINARY ENGINEERING

DESIGNED BY:
A. WHALEN

DRAWN BY:
R. JOHNSON

CHECKED BY:
D. MUELLERLEILE

APPROVED BY:
A. WHALEN

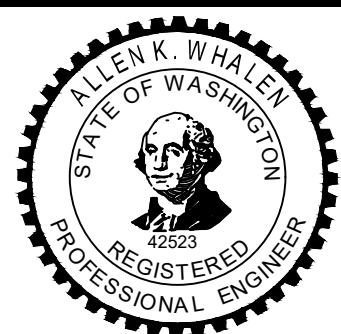

HNTB



SCALE:
H: 1" = 40'; V: 1" = 20'

FILENAME:
W100-L50-KAP105

CONTRACT No.:
RTA / XXXXXXXX

DATE:
04/2024

WEST SEATTLE LINK EXTENSION
CONTRACT W100

SODO STATION TO WEST SEATTLE JUNCTION STATION

TRACKWORK
TRACK PLAN & SOUTHBOUND (SB-W) PROFILE

DRAWING No.:
L50-KAP105

LOCATION ID:
L50


SHEET No.:
159

REV:
0

Xrefs:
xw100-GB-TB22x34
xw100-L50-KAP100
xw100-L50-CRP100
xw100-L50-JTP100
xw100-L50-SEP100
xw100-L50-SFP100
xw100-L50-SWP100
xw100-L50-UCP100
xw100-L50-UDP100
xwSBL-50E-VBP
xwSBL-50E-VBK
xw100-L50-SEV100
xw100-W01-APP200
xw100-L50-SEP801
xw100-L50-SEP802
xw100-L50-SWV100
xw100-W01-ASP100
xw100-W01-APP100
xw100-L50-RPP100
xw100-L50-KAV100
GB-SEAL-KW
xw100-L50-OP100
xw105-L51-UPP300
c05_130_ko

SEE DWG L50-KAP105

CURVE	SB-W 106	NB-W 106
PI STA	SB-W 154+38.37	NB-W 154+38.24
R	10015.75'	10000.00'
Lc	166.30'	166.04'
Ls1	-	-
Ls2	-	-
Ea	0.00"	0.00"
Eu	1.20"	1.20"
V	55 MPH	55 MPH

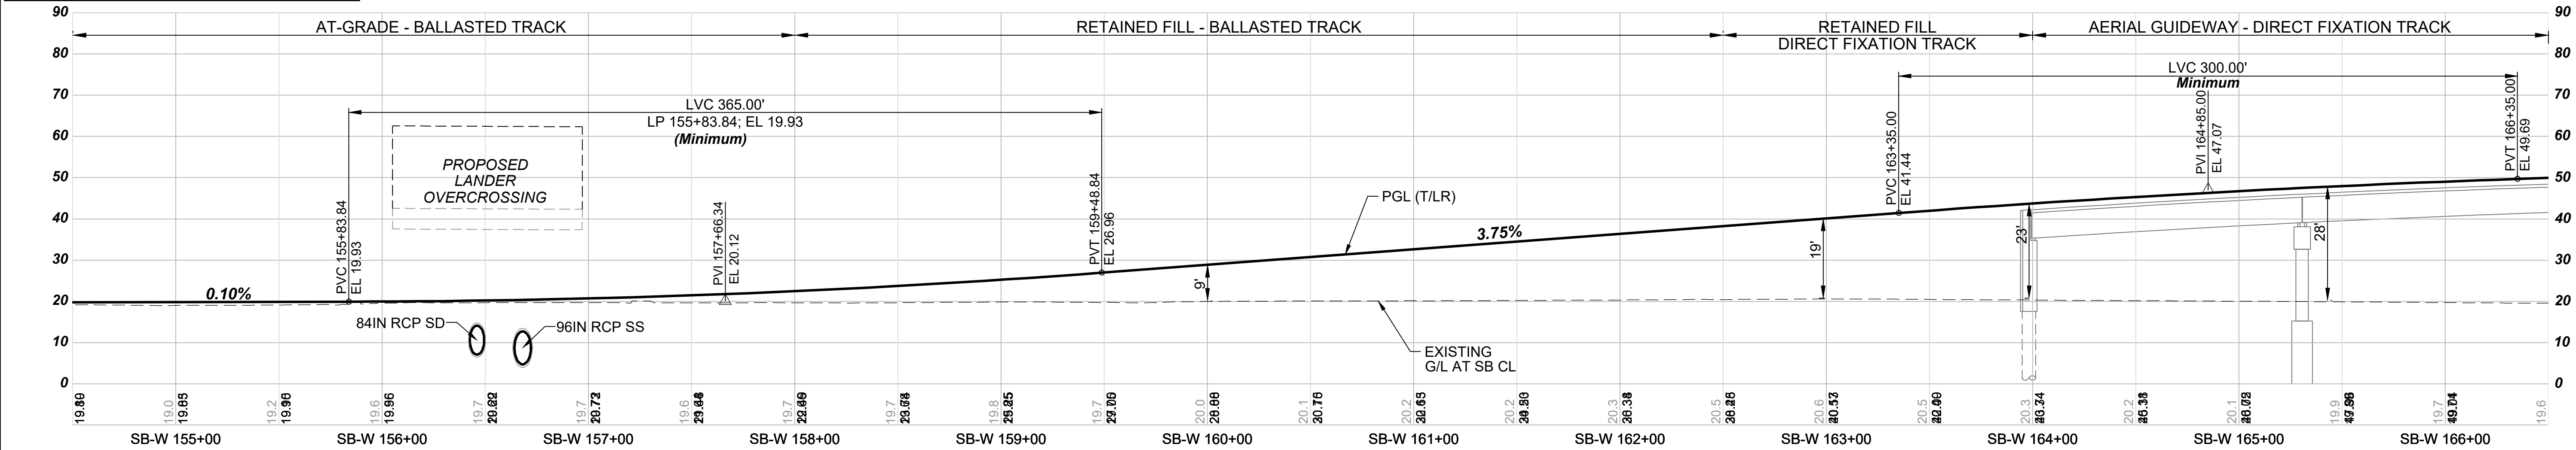

PRELIMINARY ENGINEERING

No.	DATE	DSN	CHK	APP	REVISION

DESIGNED BY:
A. WHALEN

DRAWN BY:
R. JOHNSON

CHECKED BY:
D. MUELLERLEILE

APPROVED BY:
A. WHALEN

SUBMITTED BY:
K. PROIA

DATE:
04/2024

REVIEWED BY:
C. RIDGE

DATE:
04/2024

SCALE:
H: 1" = 40'; V: 1" = 20'

FILENAME:
W100-L50-KAP106

CONTRACT No.:
RTA / XXXXXXXX

DATE:
04/2024

WEST SEATTLE LINK EXTENSION
CONTRACT W100

SODO STATION TO WEST SEATTLE JUNCTION STATION

TRACKWORK
TRACK PLAN & SOUTHBOUND (SB-W) PROFILE

DRAWING No.:
L50-KAP106

LOCATION ID:
L50



SHEET No.:
160

REV:
0

CURVE	SB-W 110	NB-W 110
PI STA	SB-W 164+46.67	NB-W 164+47.13
R	4900.00'	4915.75'
Lc	198.13'	199.05'
Ls1	90.00'	90.00'
Ls2	90.00'	90.00'
Ea	1.00"	1.00"
Eu	1.44"	1.44"
V	55 MPH	55 MPH

SEE DWG L50-KAP107

Xrefs:
xW100-GB-TB22x34
xW100-L50-KAP100
xW100-L50-KAP100
xW100-L50-CRP100
xW100-L50-JTP100
xW100-L50-SEP100
xW100-L50-SDV100
xW100-L50-SFP100
xW100-L50-UCP100
xW100-L50-UDP100
xWSBL-SOE-VBP
xWSBL-SOE-VRX
xW100-L50-MFP100
xW100-L50-RPP100
xW100-L50-JOP100
GB-SEAL-AKW
xW105-L51-UPP300

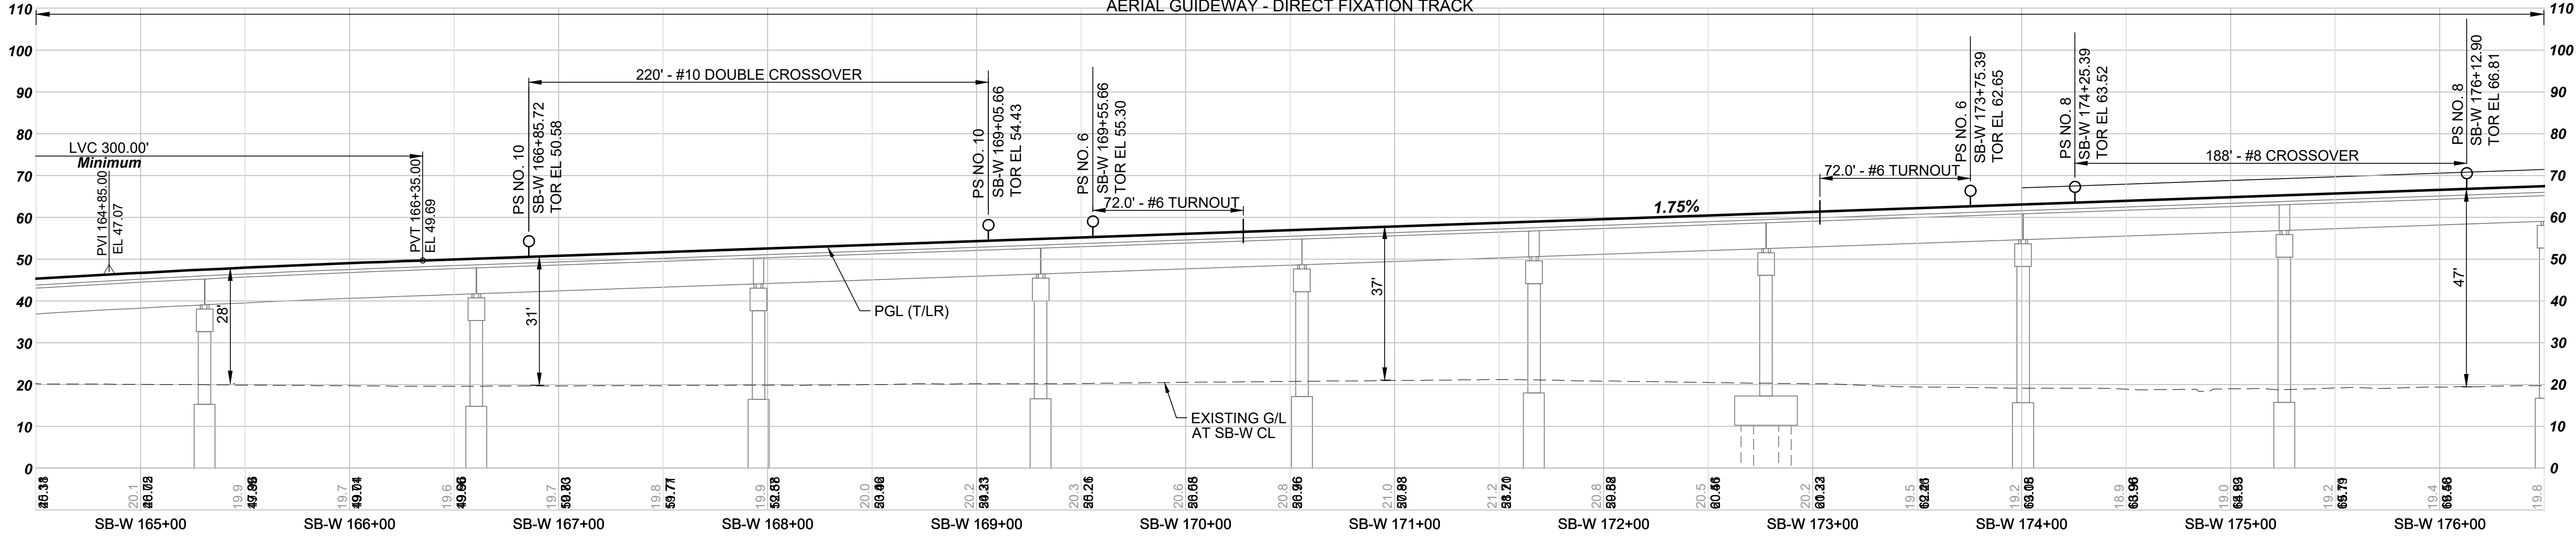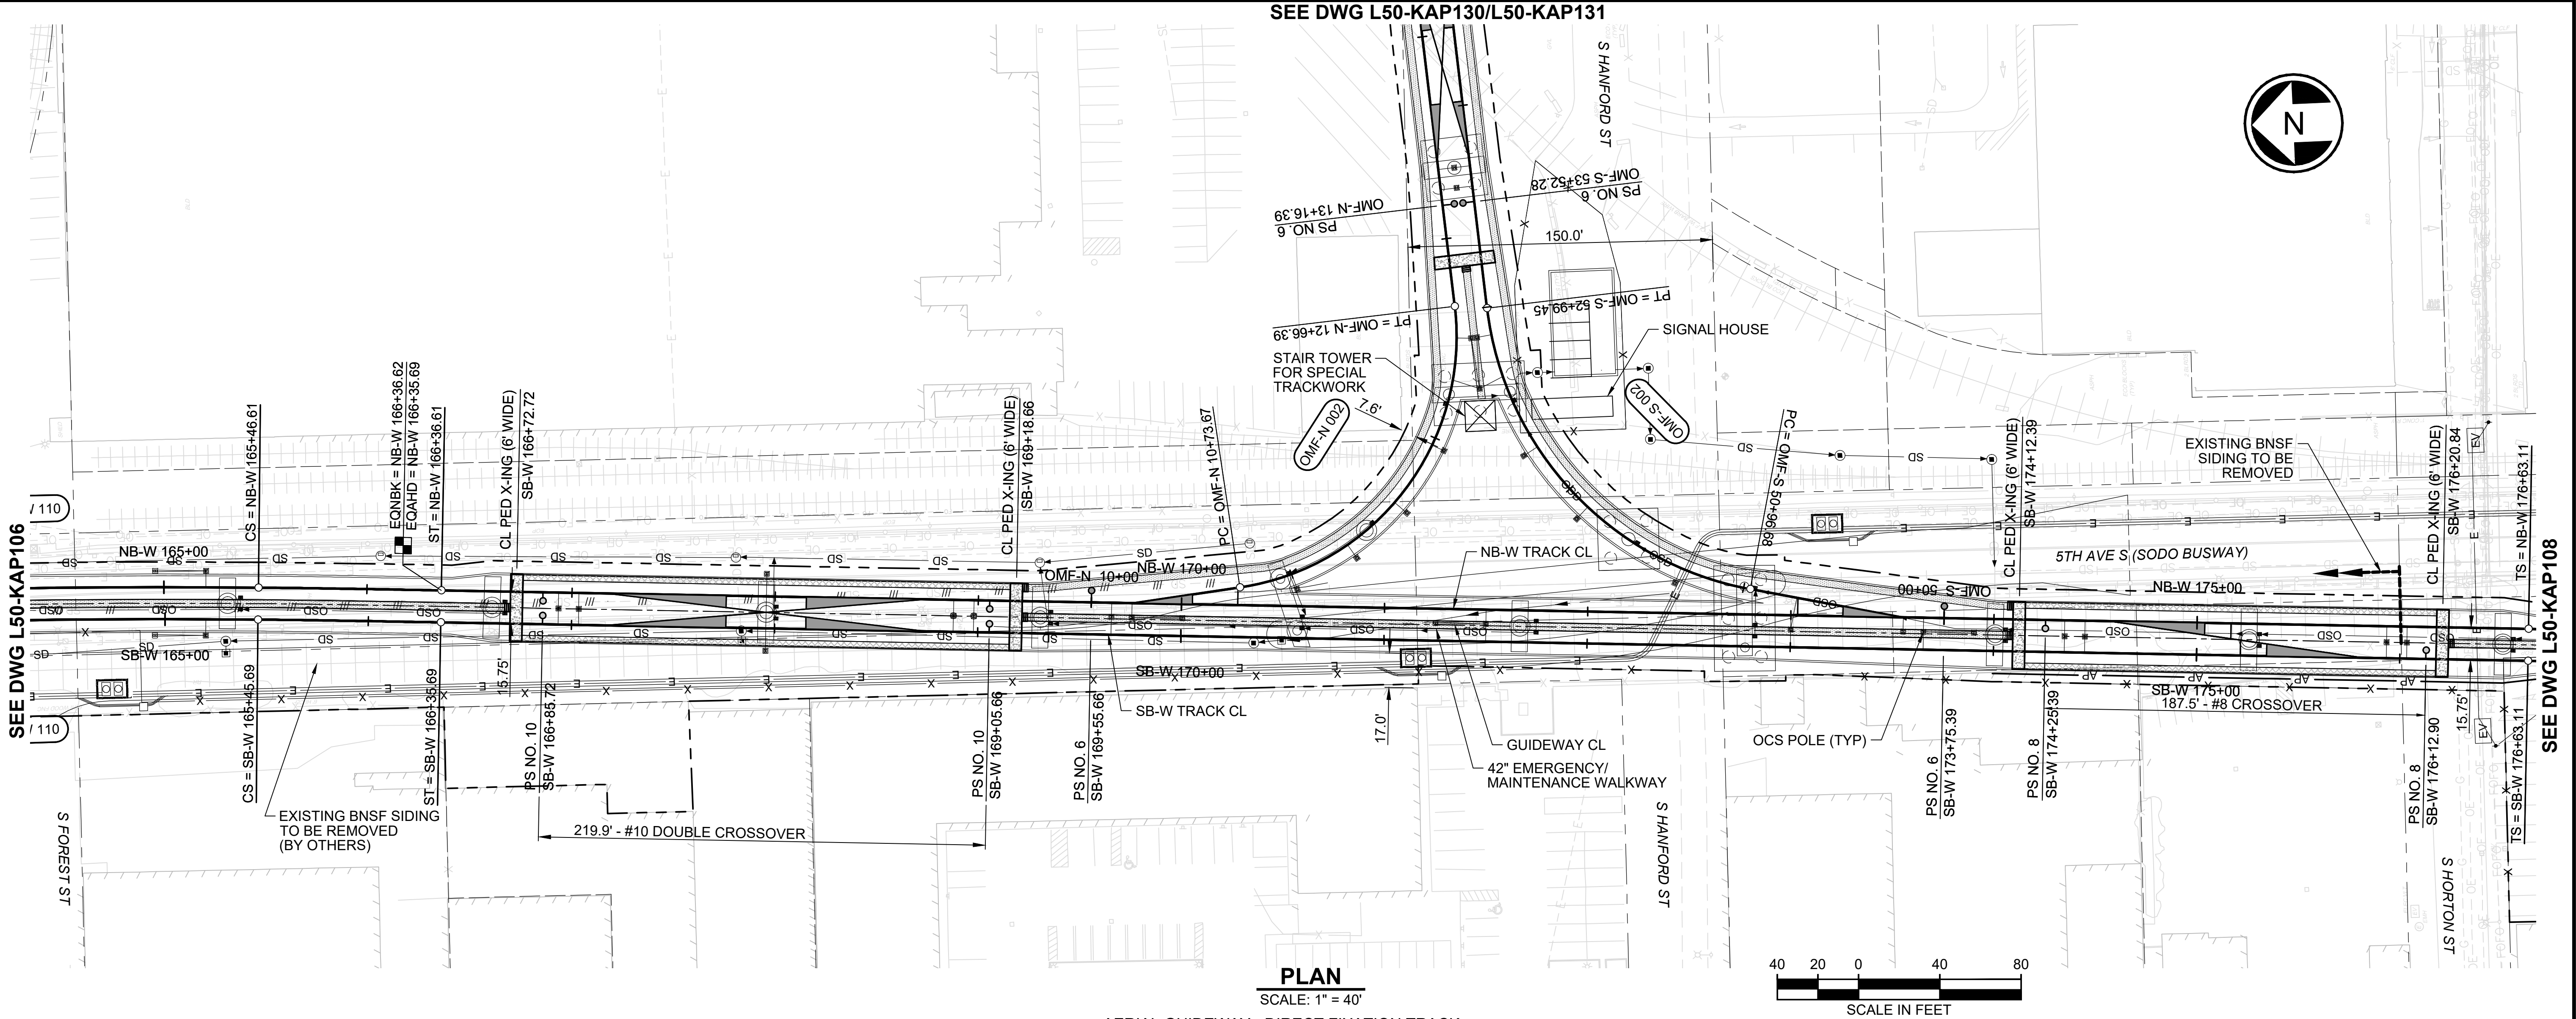

PRELIMINARY ENGINEERING

DESIGNED BY:
A. WHALEN
DRAWN BY:
R. JOHNSON
CHECKED BY:
D. MUELLERLEILE
APPROVED BY:
A. WHALEN



HNTB

LINE IS 1" AT
FULL SCALE




SCALE:
H: 1" = 40'; V: 1" = 20'
FILENAME:
W100-L50-KAP107
CONTRACT No.:
RTA / XXXXXXXX
DATE:
04/2024

WEST SEATTLE LINK EXTENSION
CONTRACT W100
SODO STATION TO WEST SEATTLE JUNCTION STATION
TRACKWORK
TRACK PLAN & SOUTHBOUND (SB-W) PROFILE

DRAWING No.:
L50-KAP107
LOCATION ID:
L50
SHEET No.:
161
REV:
0

Xrefs:
xW100-GB-TB22x34
xW100-L50-KAP100
xW100-L50-KAV100
xW100-L50-CRP100
xW100-L50-JTP100
xW100-L50-SEP100
xW100-L50-SEV100
xW100-L50-SFP100
xW100-L50-UCP100
xW100-L50-UDP100
xWSBL-SOE-VBP
xWSBL-SOE-VRX
xW100-L50-MFP100
xW100-L50-RPP100
GB-SAL-AKW
xW100-L50-JOP100
xW105-L51-UPP300

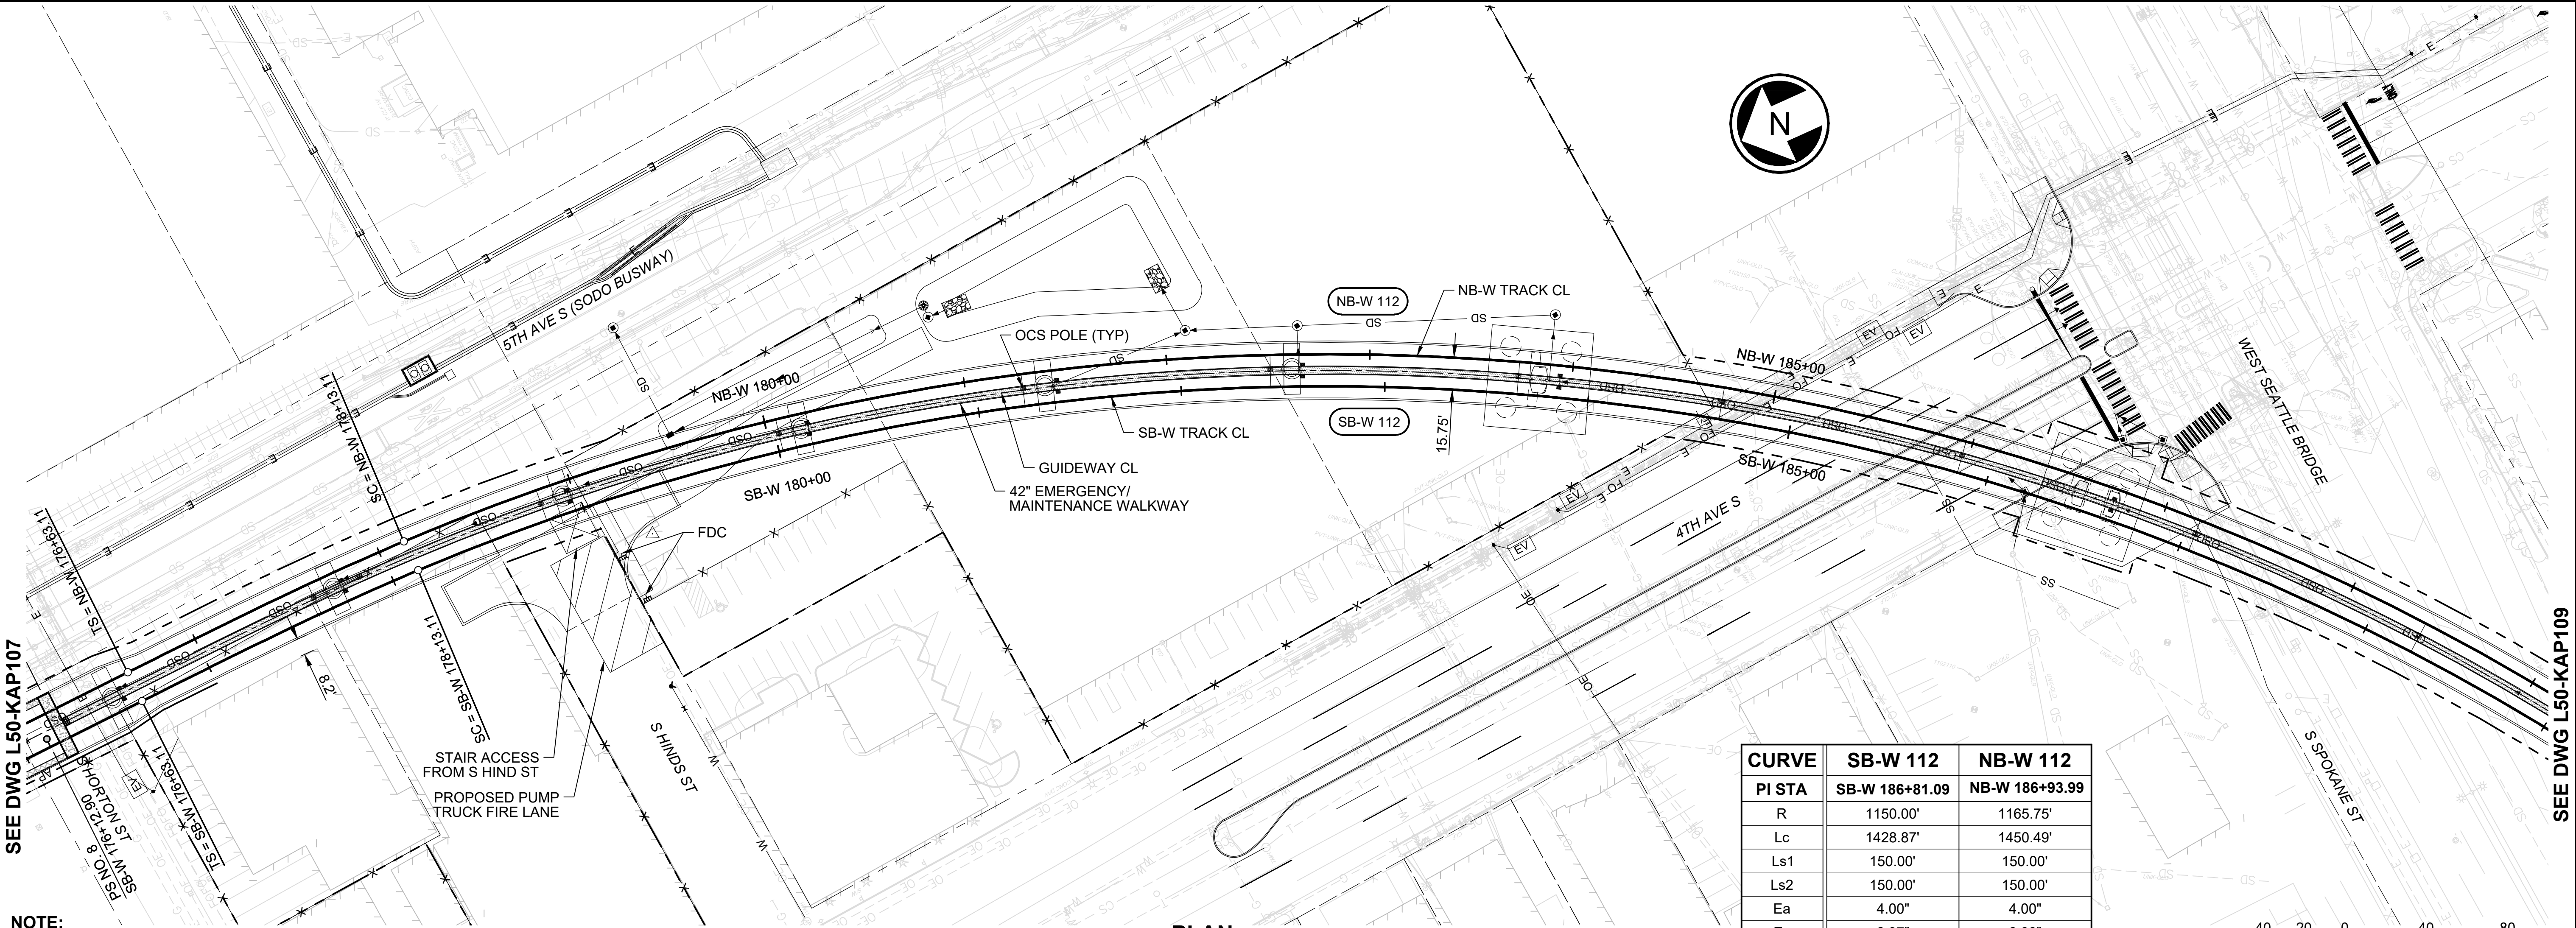

SEE DWG L50-KAP107

SEE DWG L50-KAP109


NOTE:
XXXXXXXXXX

PLAN
SCALE: 1" = 40'

CURVE	SB-W 112	NB-W 112
	SB-W 186+81.09	NB-W 186+93.99
R	1150.00'	1165.75'
Lc	1428.87'	1450.49'
Ls1	150.00'	150.00'
Ls2	150.00'	150.00'
Ea	4.00"	4.00"
Eu	2.97"	2.88"
V	45 MPH	45 MPH



AERIAL GUIDEWAY - DIRECT FIXATION TRACK

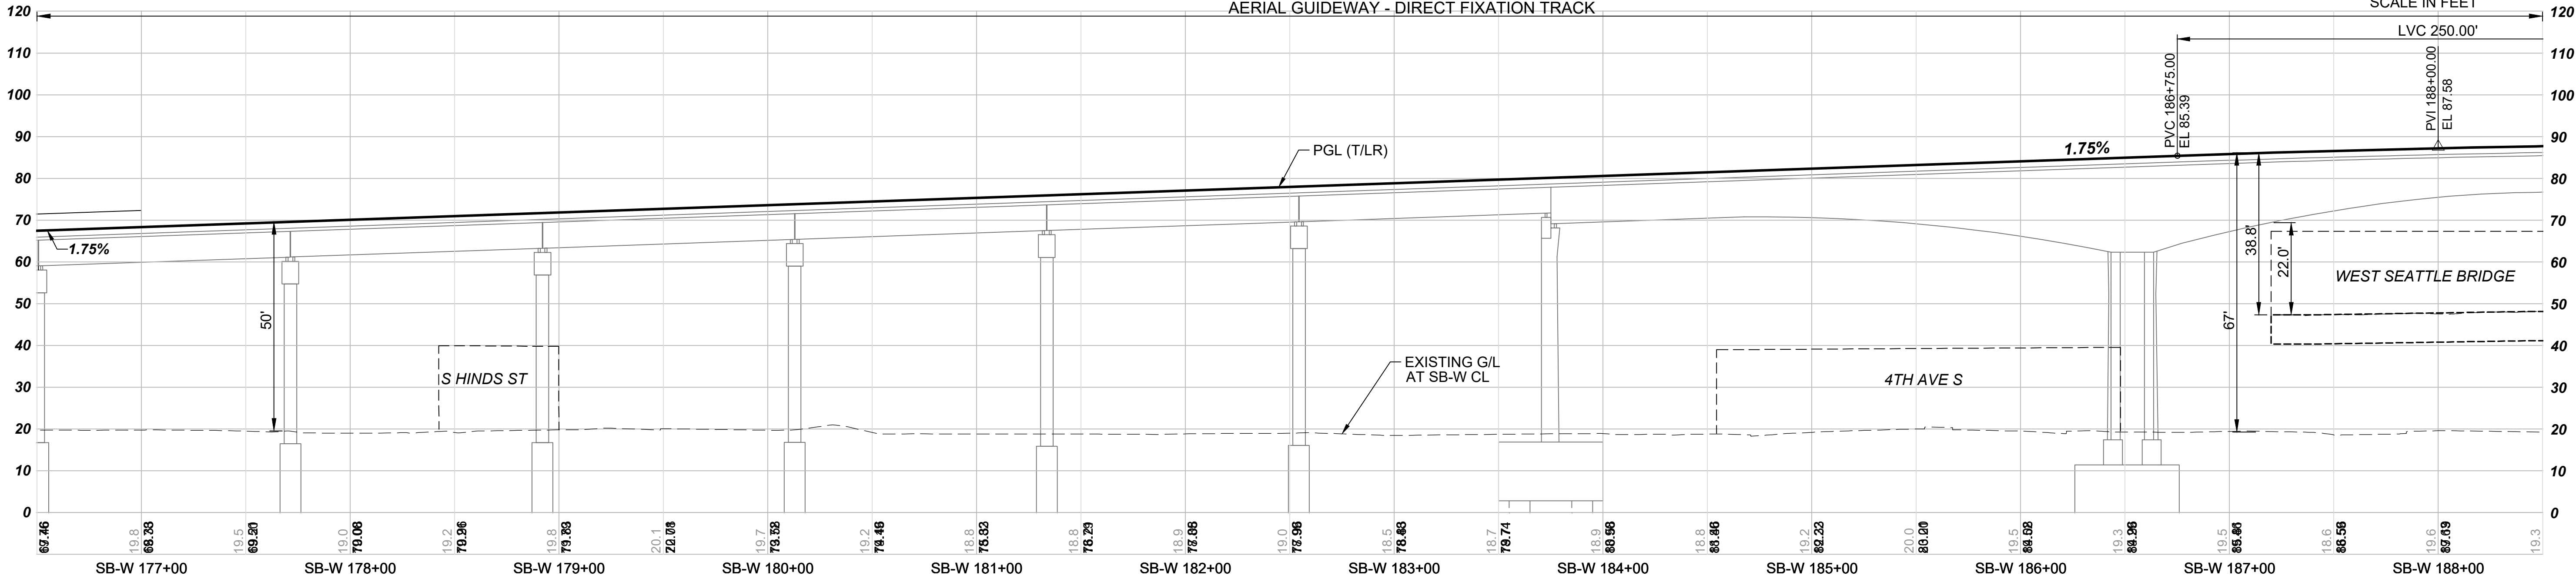

PRELIMINARY ENGINEERING

DESIGNED BY:
A. WHALEN
DRAWN BY:
R. JOHNSON
CHECKED BY:
D. MUELLERLEILE
APPROVED BY:
A. WHALEN



LINE IS 1" AT
FULL SCALE



SCALE:
H: 1" = 40'; V: 1" = 20'
FILENAME:
W100-L50-KAP108
CONTRACT No.:
RTA / XXXXXXXXX
DATE:
04/2024

WEST SEATTLE LINK EXTENSION
CONTRACT W100
SODO STATION TO WEST SEATTLE JUNCTION STATION
TRACKWORK
TRACK PLAN & SOUTHBOUND (SB-W) PROFILE


DRAWING No.:
L50-KAP108
LOCATION ID:
L50
SHEET No.:
162
REV:
0

SUBMITTED BY:
K. PROIA
DATE:
04/2024
REVIEWED BY:
C. RIDGE
DATE:
04/2024



Xrefs:
xW100-GB-TB22x34
xW100-L50-KAP100
xW100-L50-KAP100
xW100-L50-CRP100
xW100-L50-JTP100
xW100-L50-SEP100
xW100-L50-SEP100
xW100-L50-SFP100
xW100-L50-UCP100
xW100-L50-UDP100
xWSL-SOE-VBP
xWSL-SOE-VRX
xW100-L50-MFP100
xW100-L50-RPP100
xW100-L50-JOP100
GB-SEAL-AKW

SEE DWG L50-KAP108

SEE DWG L50-KAP110

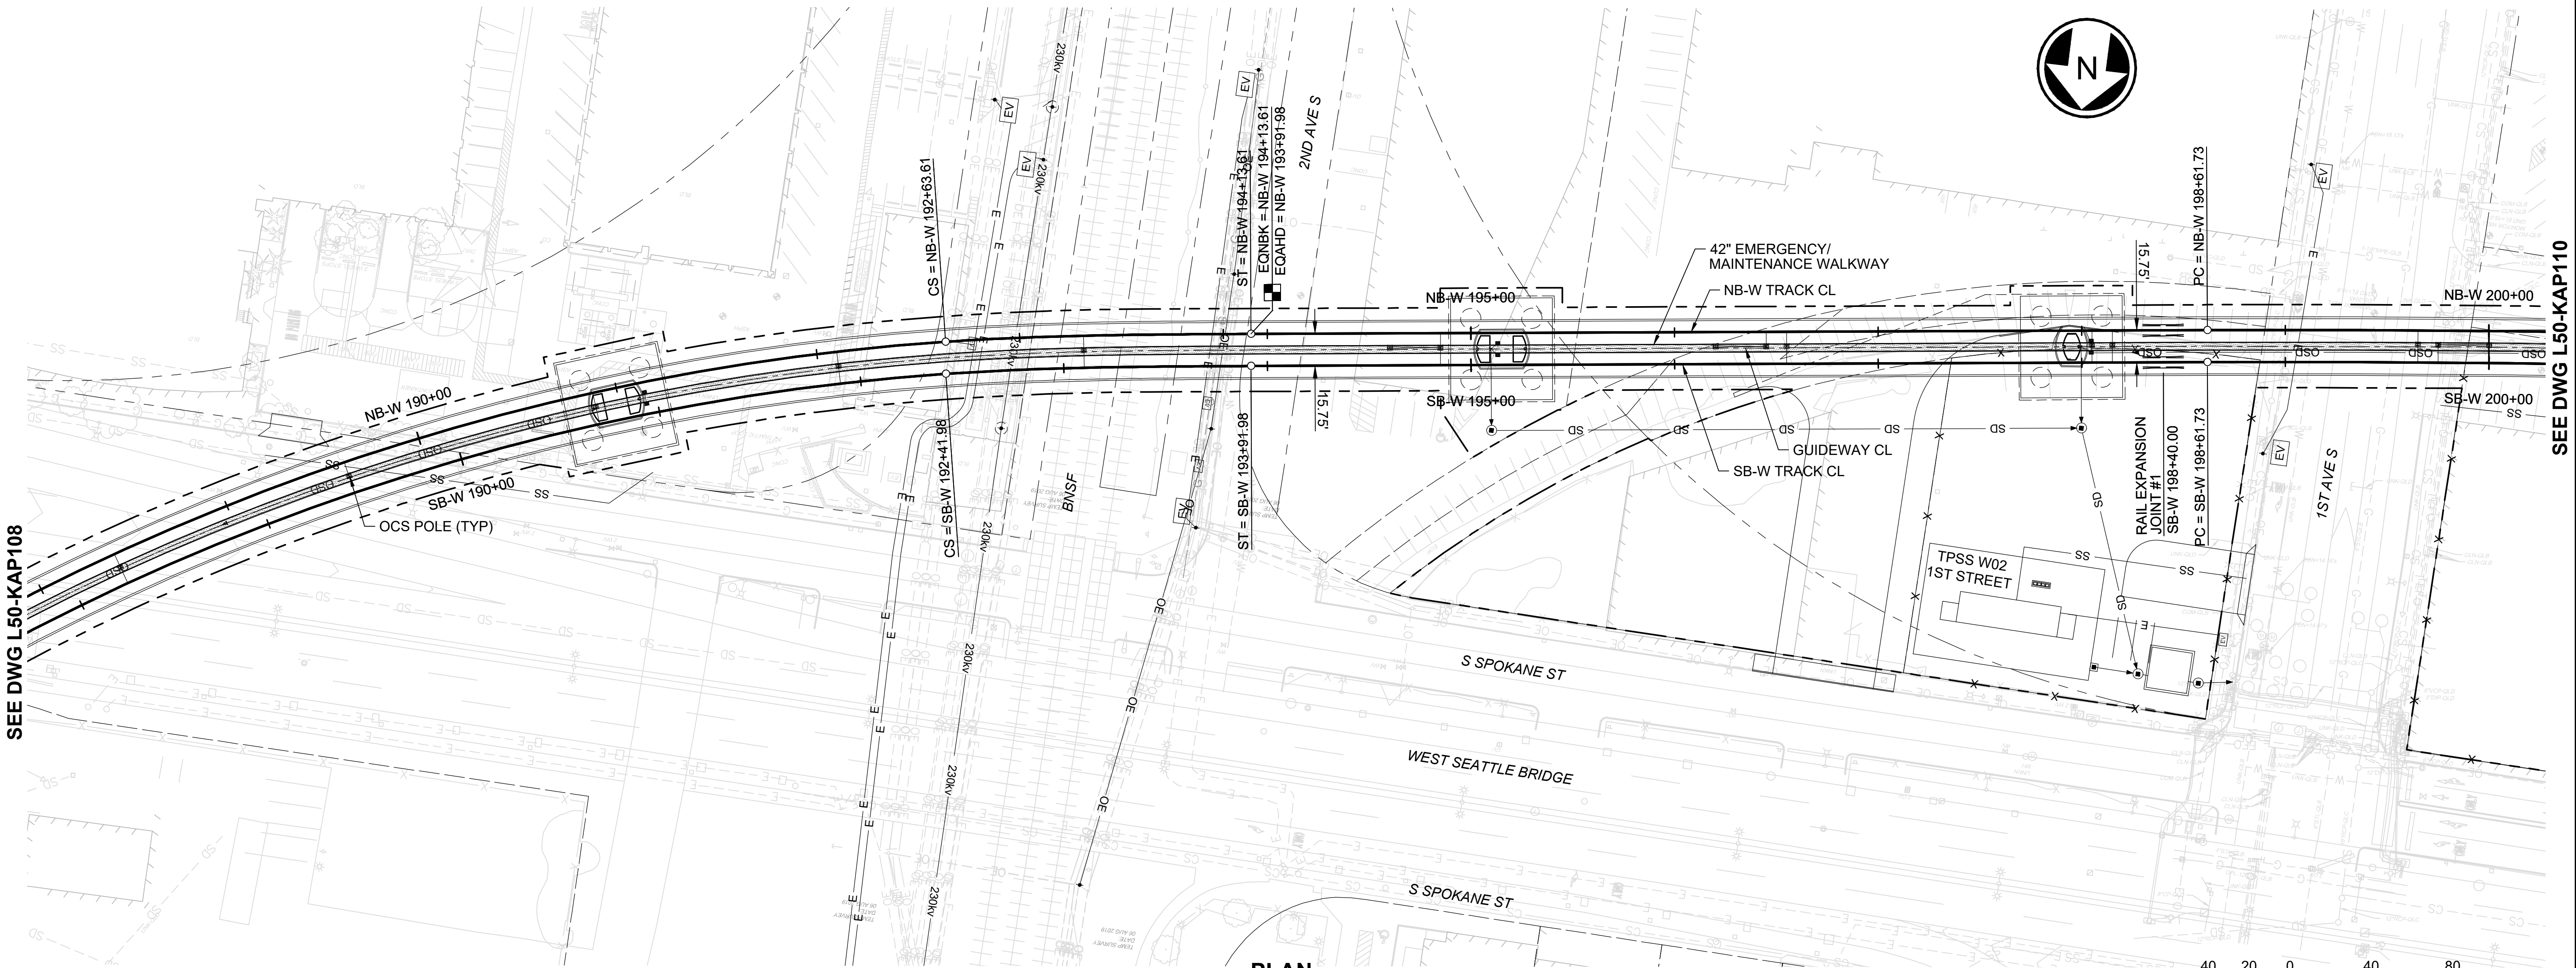


PLAN
SCALE: 1" = 40'

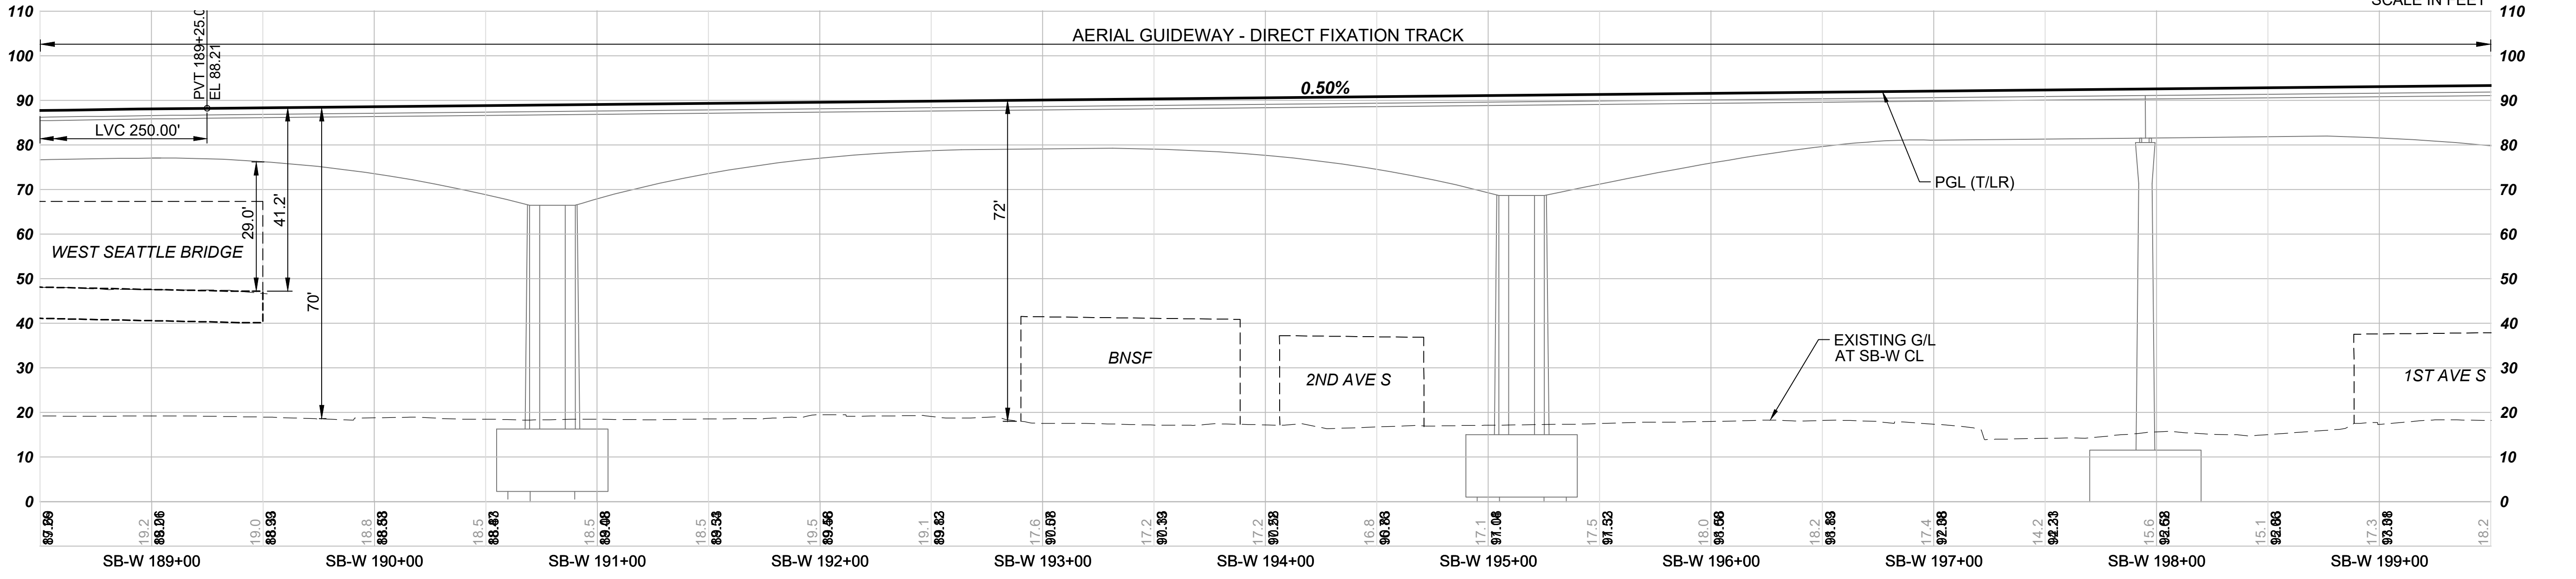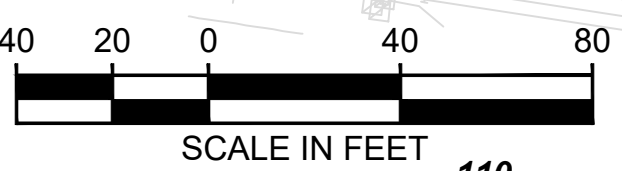

PRELIMINARY ENGINEERING

DESIGNED BY:
A. WHALEN
DRAWN BY:
R. JOHNSON
CHECKED BY:
D. MUELLERLEILE
APPROVED BY:
A. WHALEN

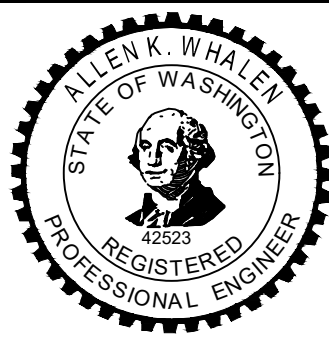

HNTB

LINE IS 1" AT
FULL SCALE



SCALE:
H: 1" = 40'; V: 1" = 20'
FILENAME:
W100-L50-KAP109
CONTRACT No.:
RTA / XXXXXXXX
DATE:
04/2024

WEST SEATTLE LINK EXTENSION
CONTRACT W100
SODO STATION TO WEST SEATTLE JUNCTION STATION
TRACKWORK
TRACK PLAN & SOUTHBOUND (SB-W) PROFILE

DRAWING No.:
L50-KAP109
LOCATION ID:
L50
SHEET No.:
163
REV:
0

SUBMITTED BY:
K. PROIA

DATE:
04/2024


REVIEWED BY:
C. RIDGE

DATE:
04/2024

Xrefs:
xW100-GB-TB22x34
xW100-L50-KAP100
xW100-L50-KAV100
xWSBL-SOE-VSP
xWSBL-SOE-VRX
xW100-L50-CRP100
xW100-L50-JTP100
xW100-L50-SEP100
xW100-L50-SFP100
xW100-L50-UCP100
xW100-L50-UJP100
xW100-L50-SEV100
xW100-L50-MFP100
xW100-L50-RPP100
GB-SEA-AKW
xW100-L50-JOP100


SEE DWG L50-KAP109

SEE DWG L50-KAP111

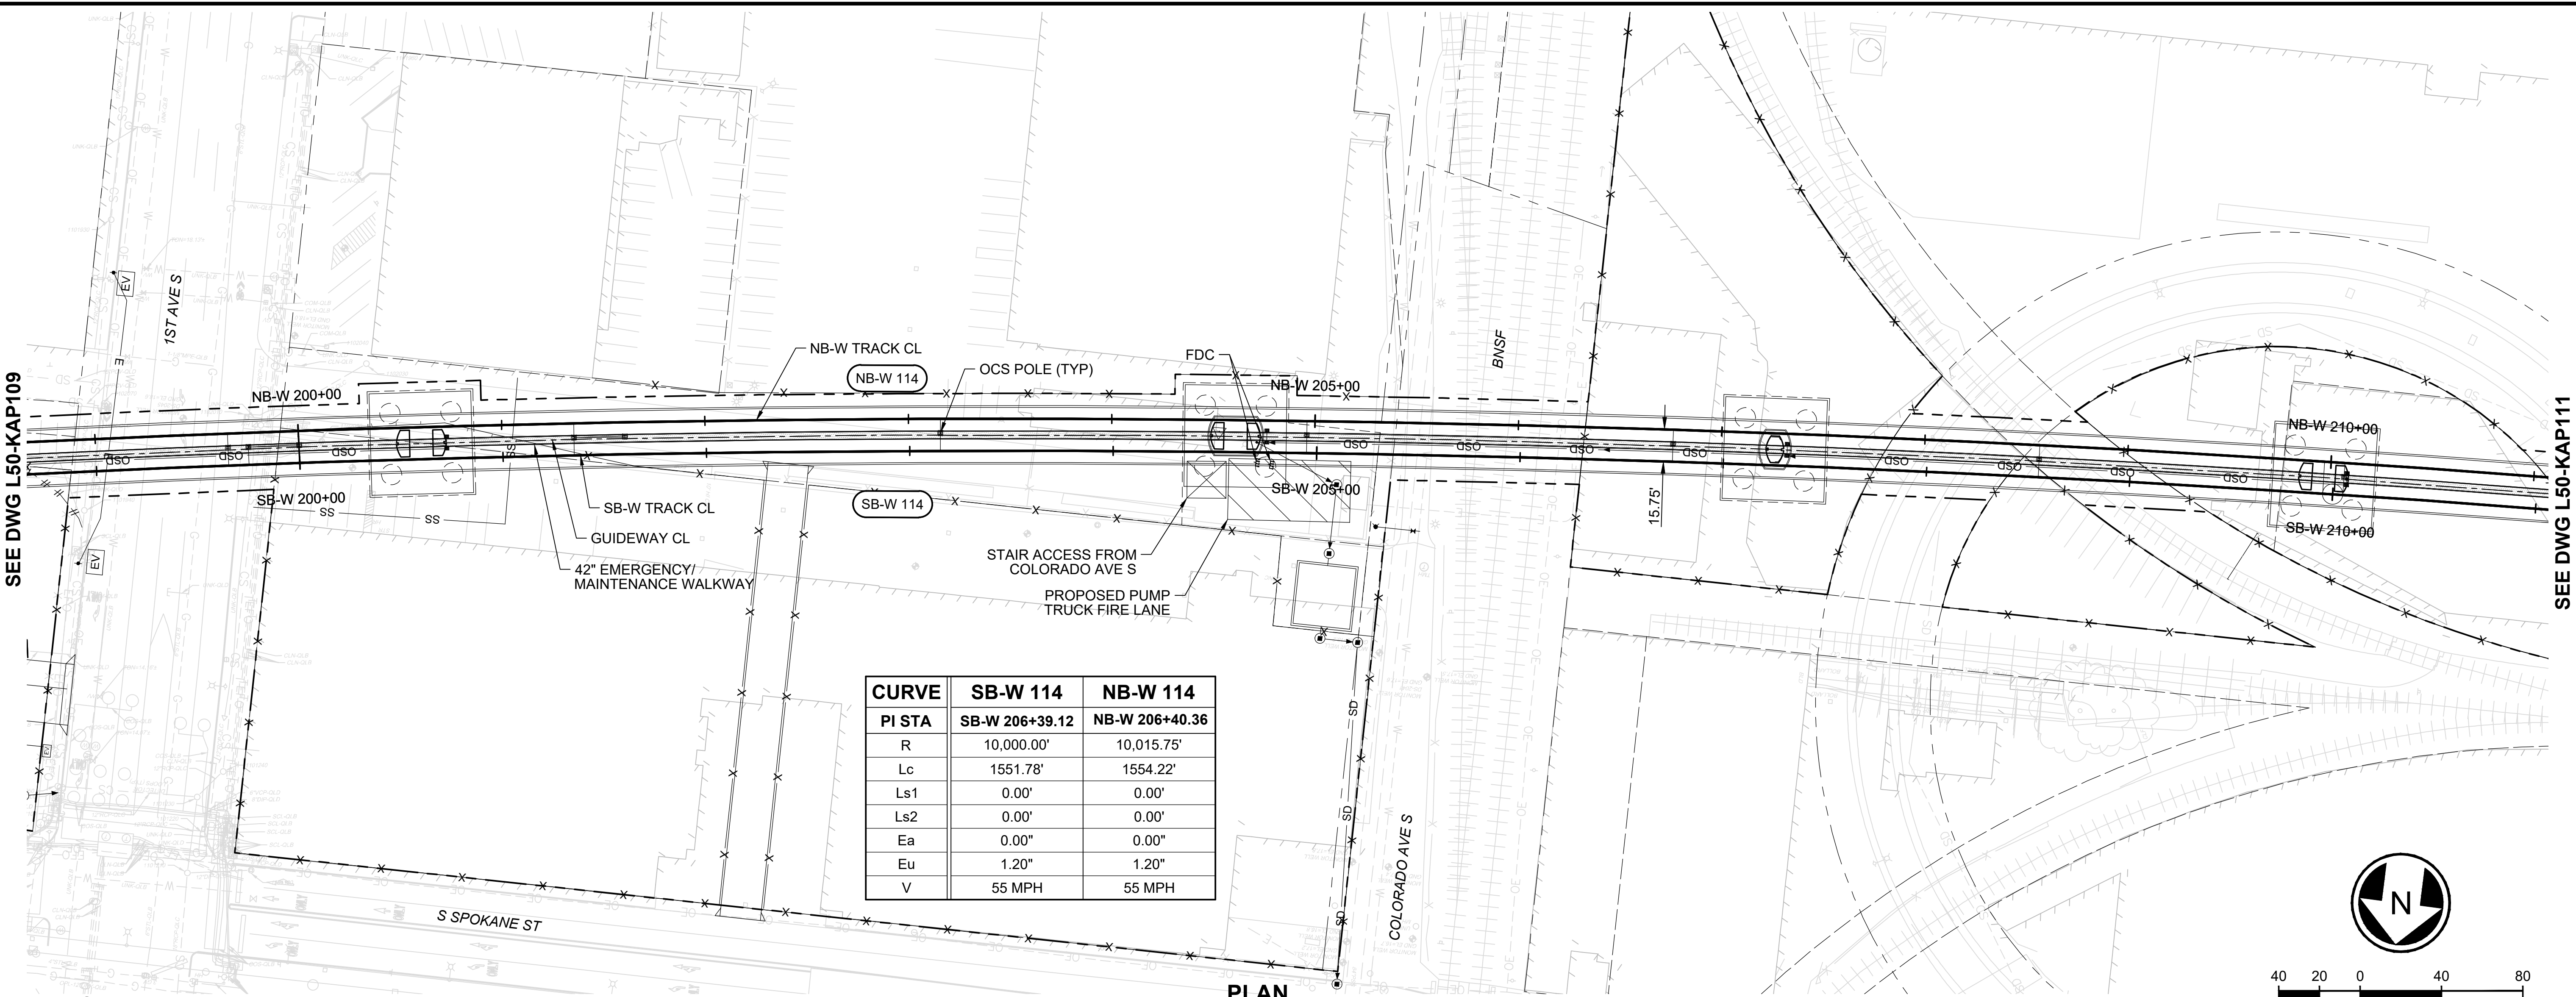


CURVE	SB-W 114	NB-W 114
PI STA	SB-W 206+39.12	NB-W 206+40.36
R	10,000.00'	10,015.75'
Lc	1551.78'	1554.22'
Ls1	0.00'	0.00'
Ls2	0.00'	0.00'
Ea	0.00"	0.00"
Eu	1.20"	1.20"
V	55 MPH	55 MPH

PLAN
SCALE: 1" = 40'

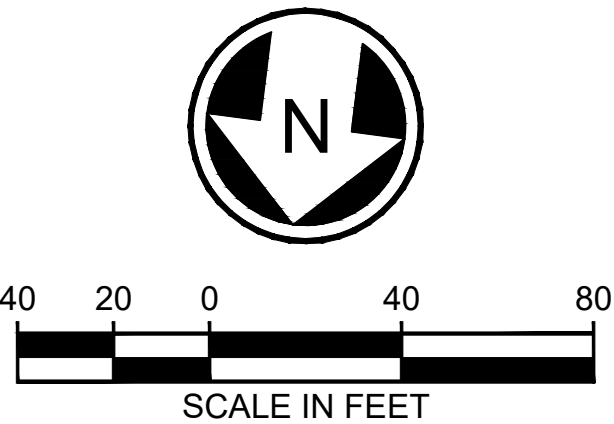

NOTE:
XXXXXXXXXX

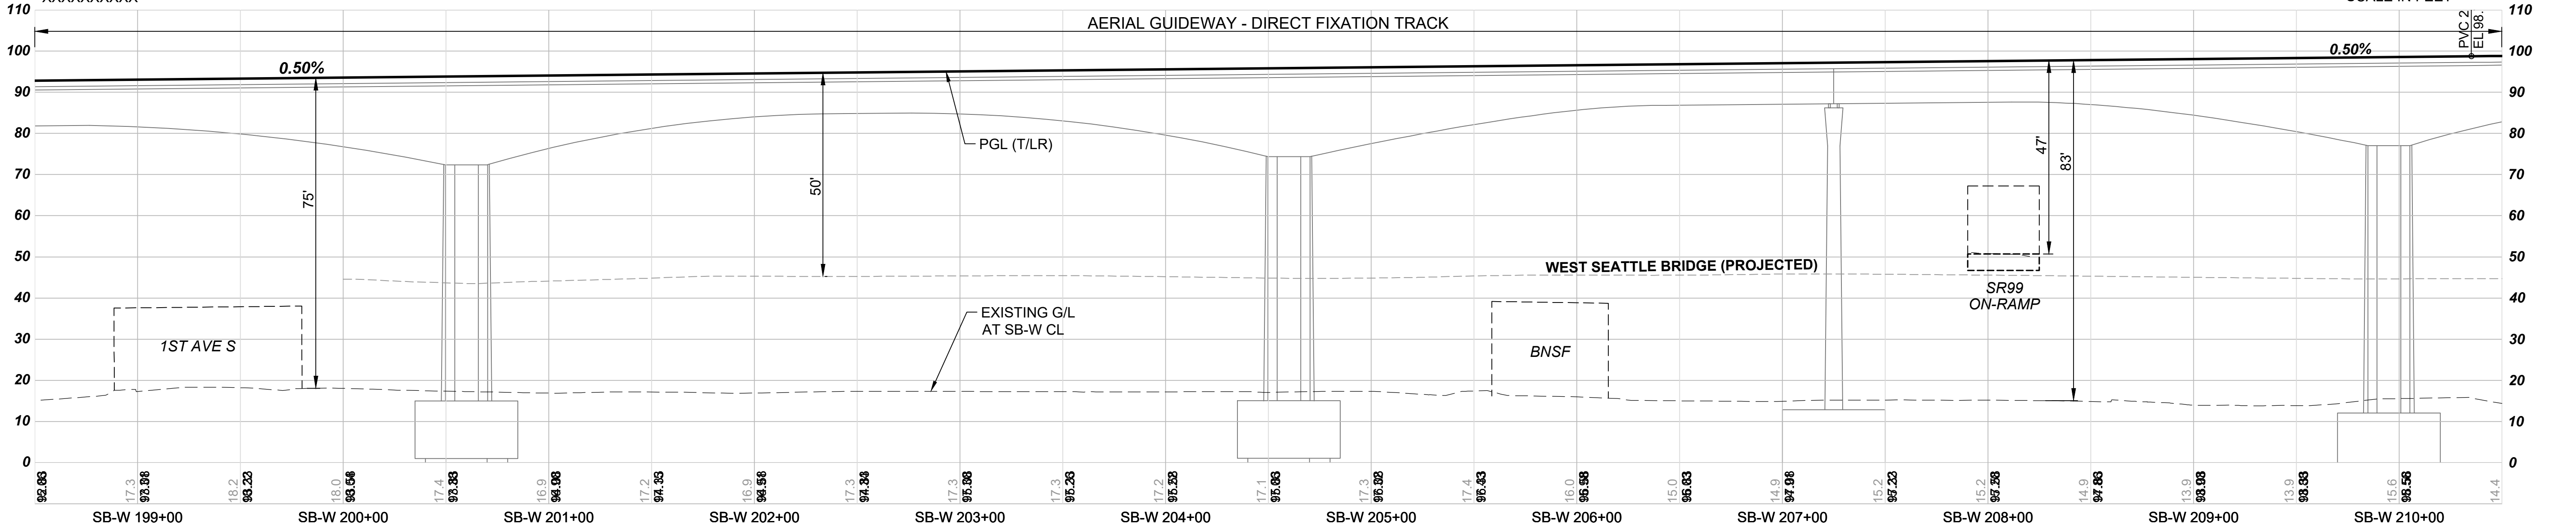

PRELIMINARY ENGINEERING

DESIGNED BY:
A. WHALEN
DRAWN BY:
R. JOHNSON
CHECKED BY:
D. MUELLERLEILE
APPROVED BY:
A. WHALEN



SCALE:
H: 1" = 40'; V: 1" = 20'
FILENAME:
W100-L50-KAP110
CONTRACT No.:
RTA / XXXXXXXX
DATE:
04/2024

WEST SEATTLE LINK EXTENSION
CONTRACT W100
SODO STATION TO WEST SEATTLE JUNCTION STATION
TRACKWORK
TRACK PLAN & SOUTHBOUND (SB-W) PROFILE



DRAWING No.:
L50-KAP110
LOCATION ID:
L50
SHEET No.:
164
REV:
0

SUBMITTED BY:
K. PROIA

DATE:
04/2024

REVIEWED BY:
C. RIDGE

DATE:
04/2024

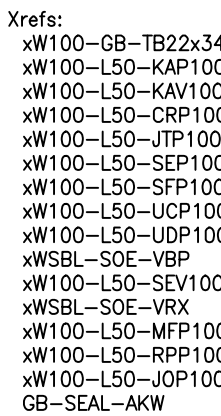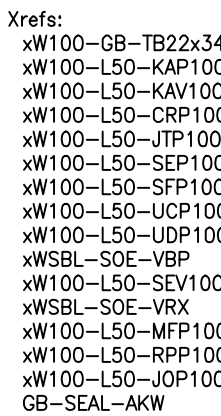

Xrefs:


- xW100-GB-TB22x34
- xW100-L50-KAP100
- xW100-L50-KAP100
- xW100-L50-CRP100
- xW100-L50-JTP100
- xW100-L50-SEP100
- xW100-L50-SFP100
- xW100-L50-UCP100
- xW100-L50-UDP100
- xWSBL-SOE-VBP
- xW100-L50-SEV100
- xWSBL-SOE-VRX
- xW100-L50-MFP100
- xW100-L50-RPP100
- xW100-L50-JOP100
- GB-SEAL-AKW

SEE DWG L50-KAP111

SEE DWG L50-KAP113



NOTE:
XXXXXXXXXX

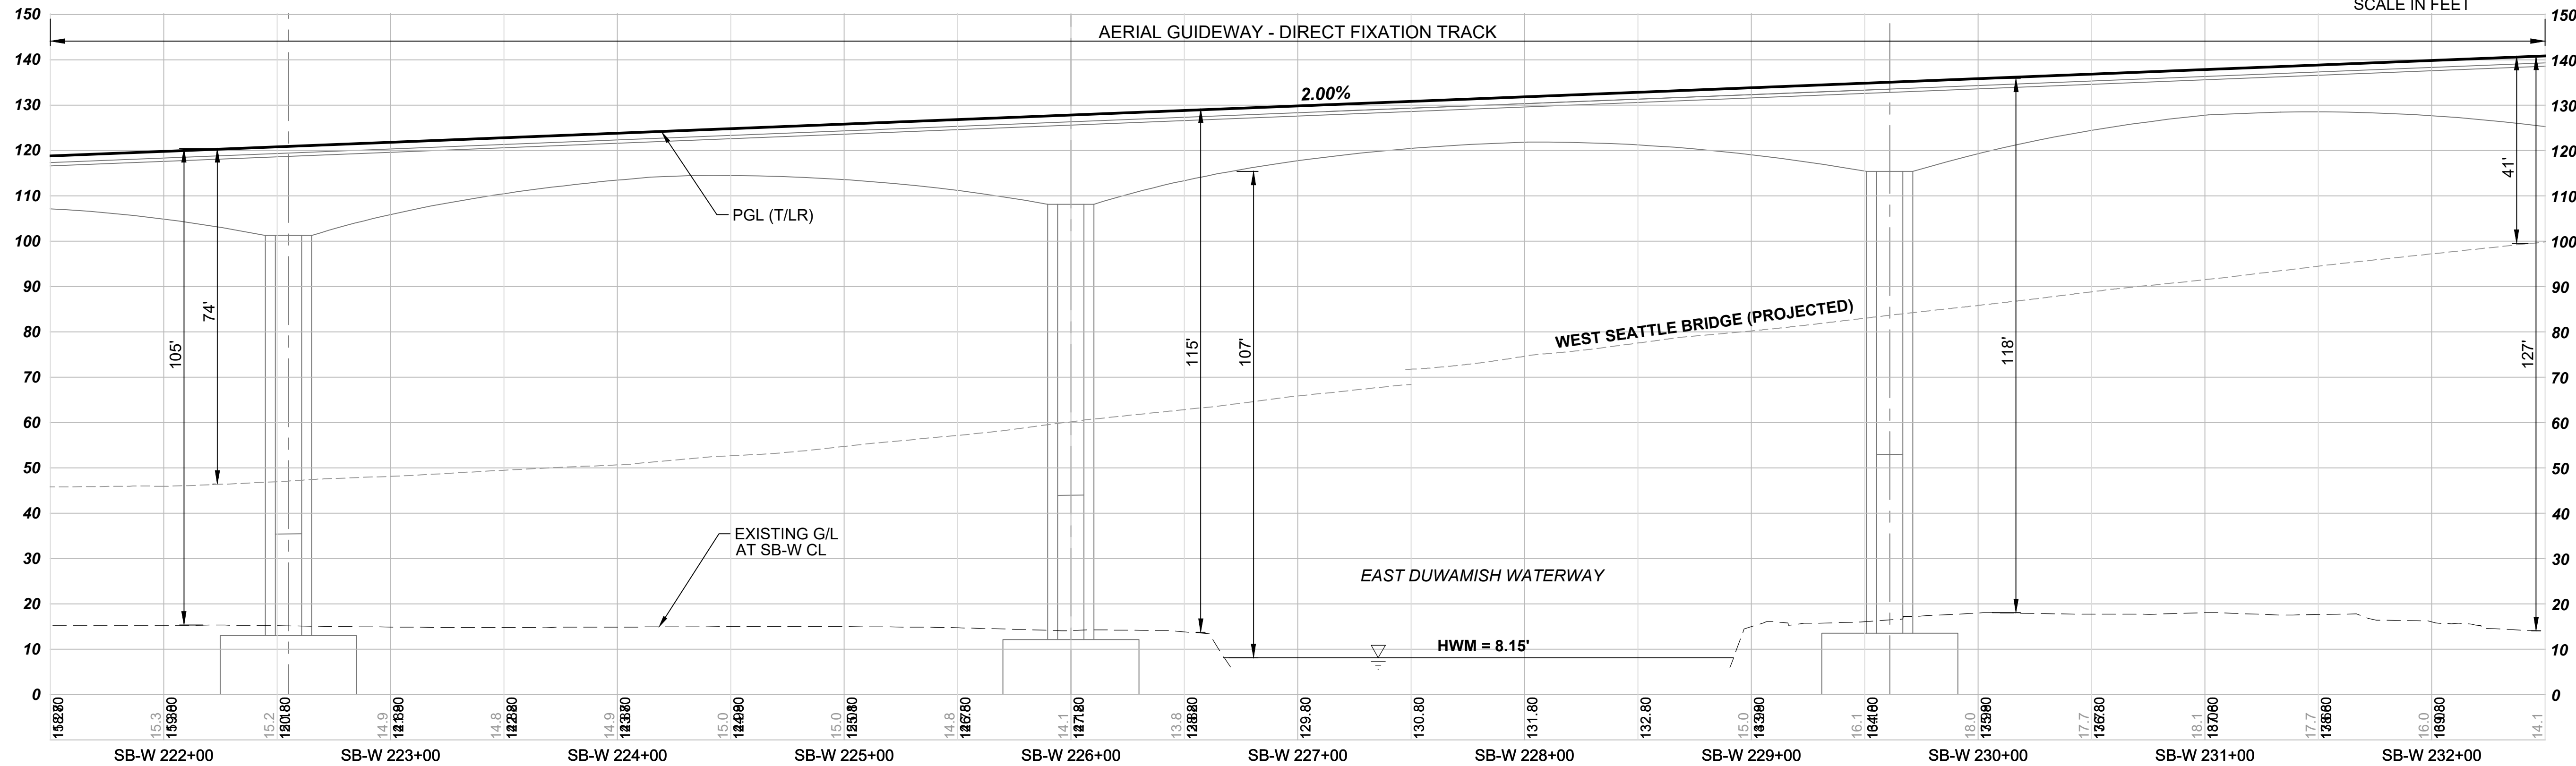

PRELIMINARY ENGINEERING

DESIGNED BY:	A. WHALEN
DRAWN BY:	R. JOHNSON
CHECKED BY:	D. MUELLERLEILE
APPROVED BY:	A. WHALEN



HNTB

LINE IS 1" AT
FULL SCALE



SCALE:	H: 1" = 40'; V: 1" = 2'
FILENAME:	W100-L50-KAP112
CONTRACT No.:	RTA / XXXXXXXXXX
DATE:	04/2024


WEST SEATTLE LINK EXTENSION
CONTRACT W100
 SODO STATION TO WEST SEATTLE JUNCTION STATION
 TRACKWORK
 TRACK PLAN & SOUTHBOUND (SB-W) PROFILE

DRAWING No.:	
L50-KAP112	
LOCATION ID:	
L50	
SHEET No.:	REV
166	0



Xrefs:
xW100-GB-TB22x34
xW100-L50-KAP100
xWSBL-SOE-VRX
xW100-L50-KAV100
xW100-L50-CRP100
xW100-L50-JTP100
xW100-L50-SEP100
xW100-L50-SFP100
xW100-L50-UCP100
xW100-L50-UDP100
xW100-L50-SV100
xWSBL-SOE-VBP
xW100-L50-MFP100
xW100-L50-RPP100
GS-SEA-AKW
xW100-L50-JOP100

SEE DWG L50-KAP112

SEE DWG L50-KAP114

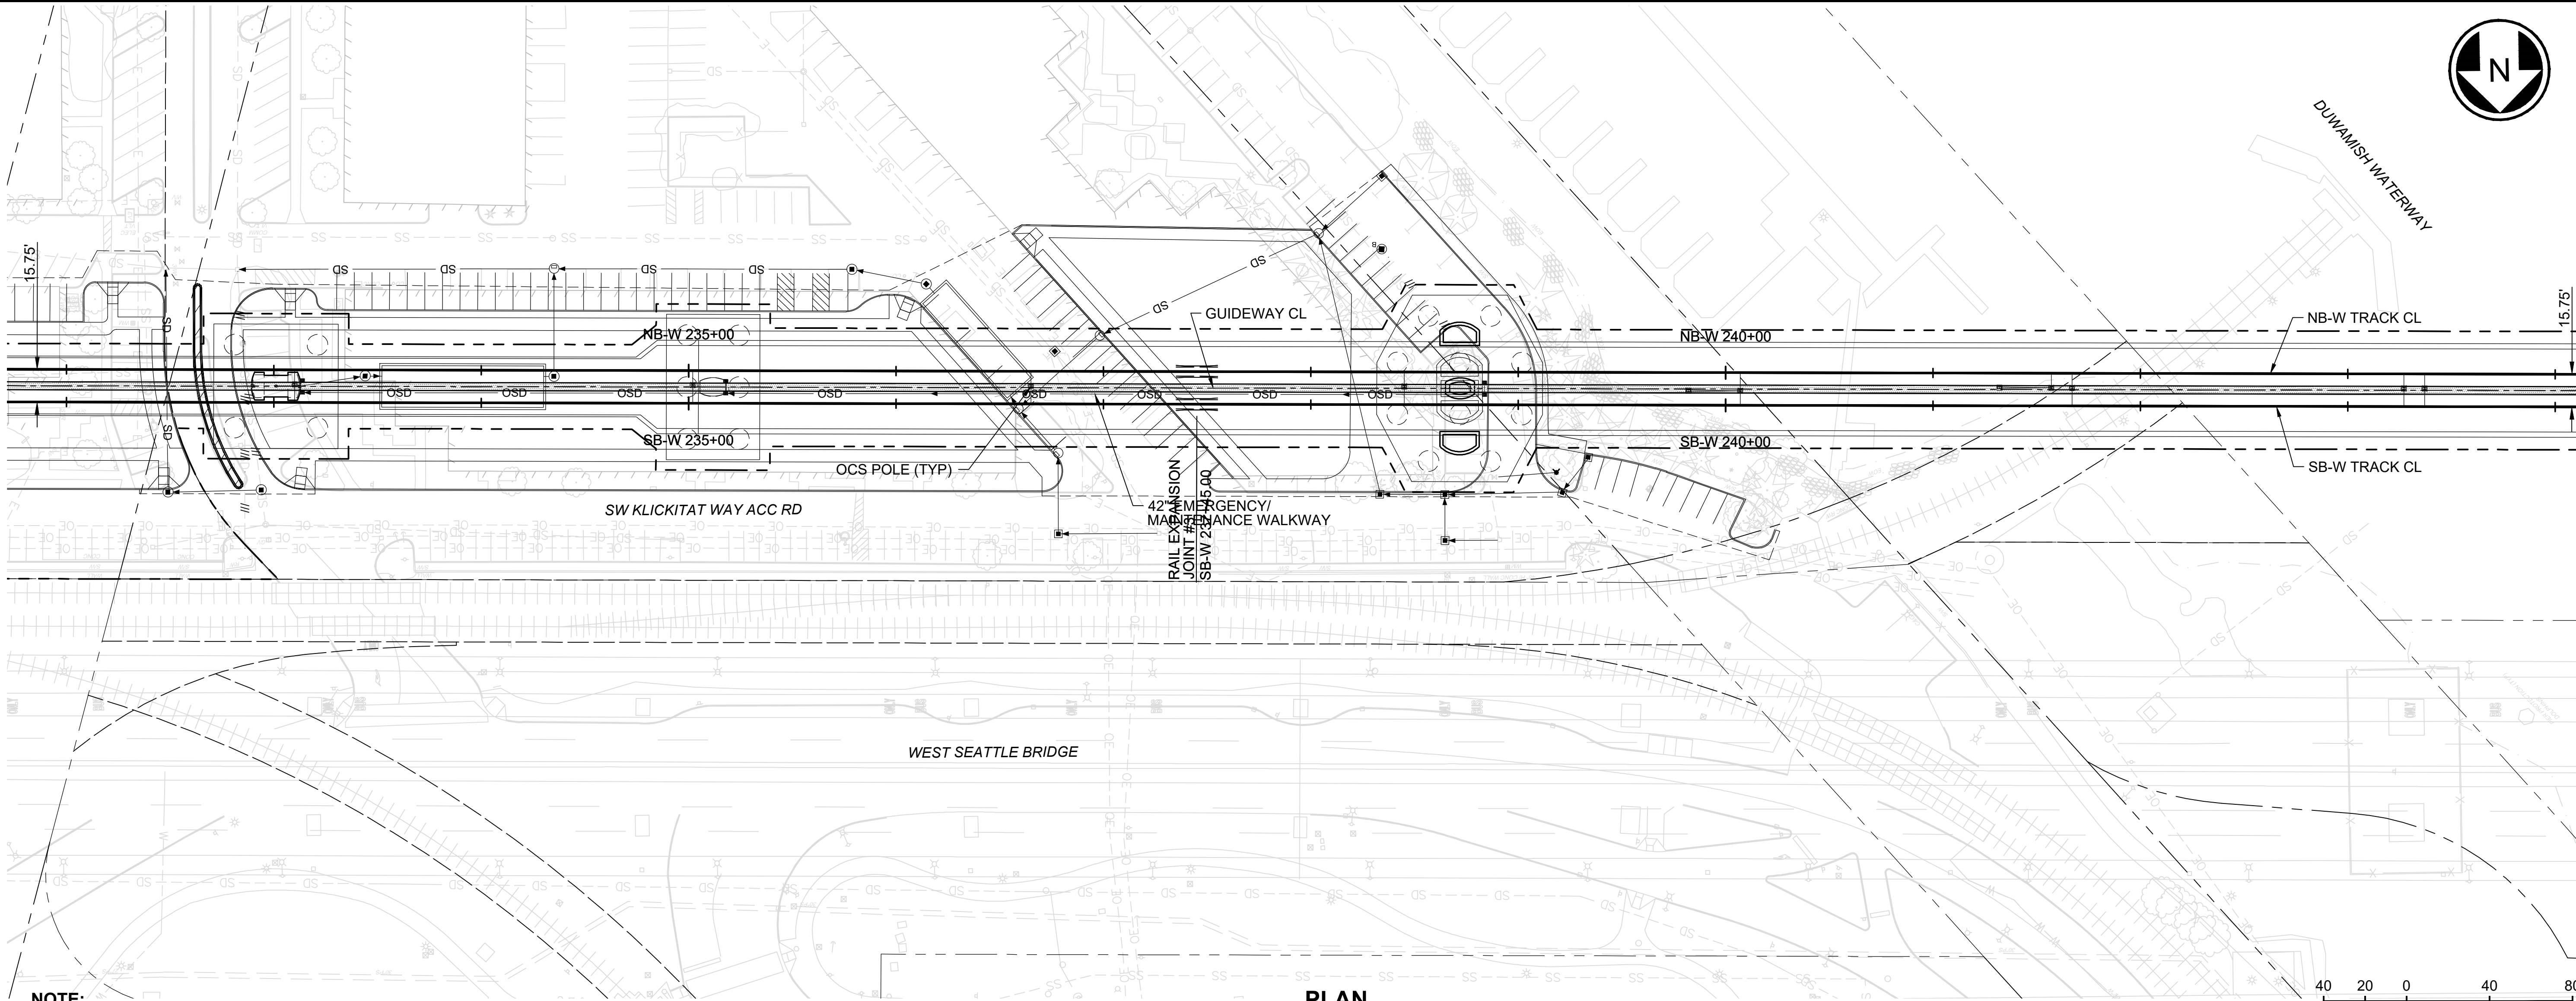

NOTE:
XXXXXXXXXX

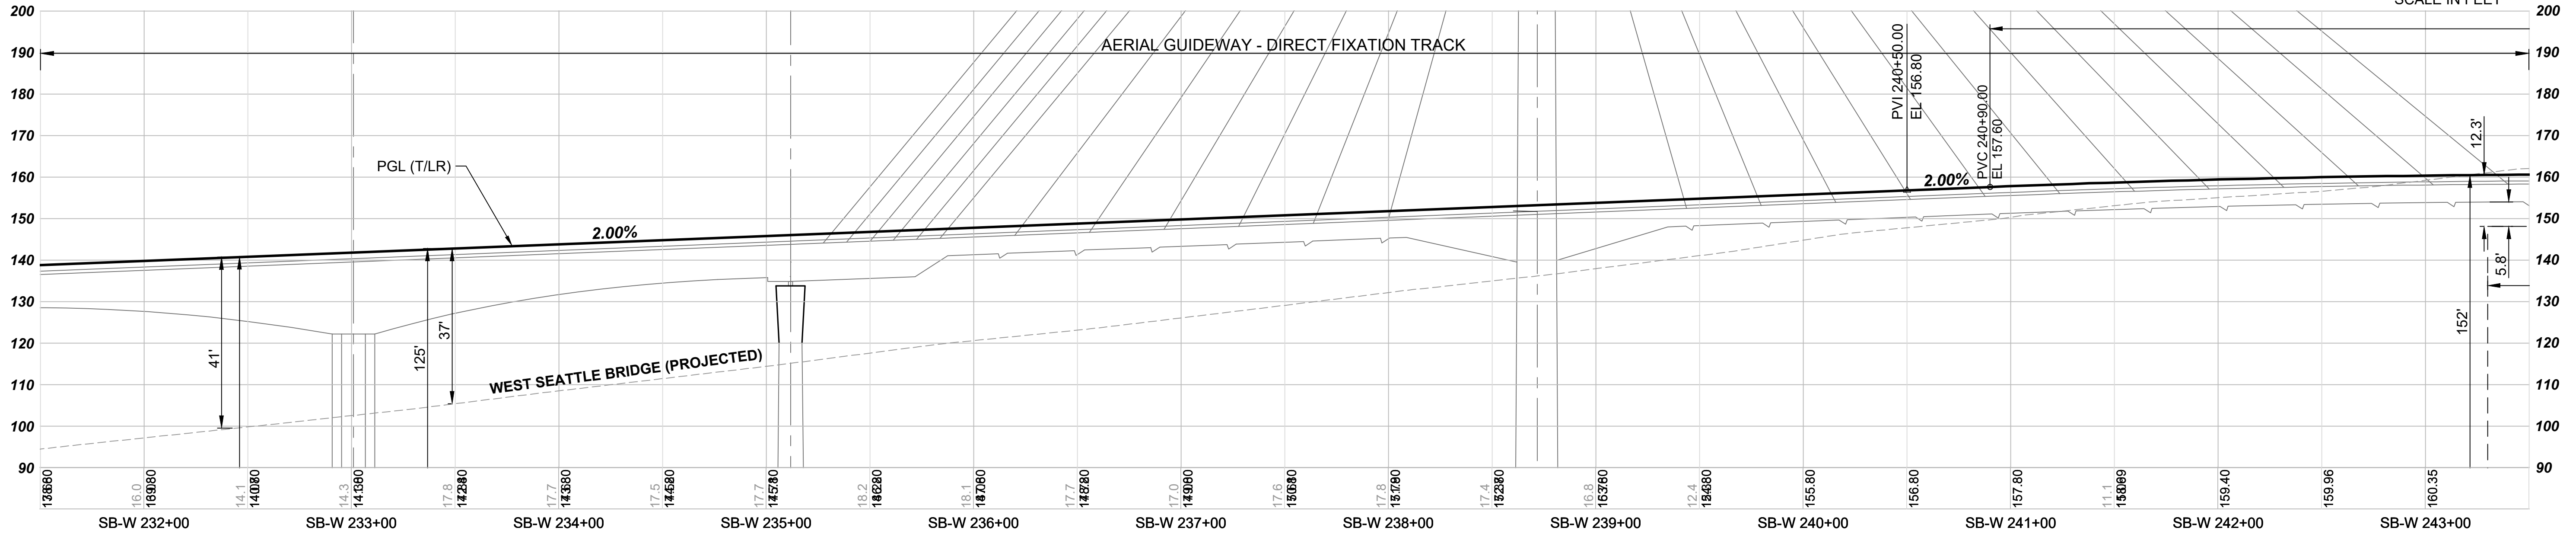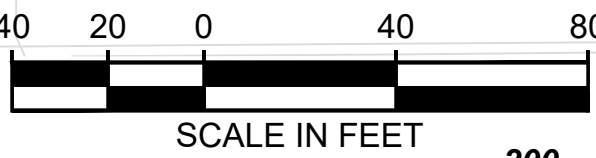

PRELIMINARY ENGINEERING

DESIGNED BY:
A. WHALEN
DRAWN BY:
R. JOHNSON
CHECKED BY:
D. MUELLERLEILE
APPROVED BY:
A. WHALEN



HNTB

LINE IS 1" AT
FULL SCALE




SCALE:
H: 1" = 40'; V: 1" = 20'
FILENAME:
W100-L50-KAP113
CONTRACT No.:
RTA / XXXXXXXX
DATE:
04/2024

WEST SEATTLE LINK EXTENSION
CONTRACT W100
SODO STATION TO WEST SEATTLE JUNCTION STATION
TRACKWORK
TRACK PLAN & SOUTHBOUND (SB-W) PROFILE

DRAWING No.:
L50-KAP113
LOCATION ID:
L50
SHEET No.:
167
REV:
0


Xrefs:
xW100-GB-TB22x34
xW100-L50-KAP100
xW100-L50-KAV100
xW100-L50-CRP100
xW100-L50-JTP100
xW100-L50-SEP100
xW100-L50-SPI100
xW100-L50-UCP100
xW100-L50-UDP100
xWSBL-SOE-VBP
xWSBL-SOE-VRX
xWSBL-SOW-VBP
xWSBL-SOW-VRX
xW100-L50-SEV100
xW100-L50-MFP100
xW100-L50-RPP100
xW100-L50-JOP100
GB-SEAL-AKW

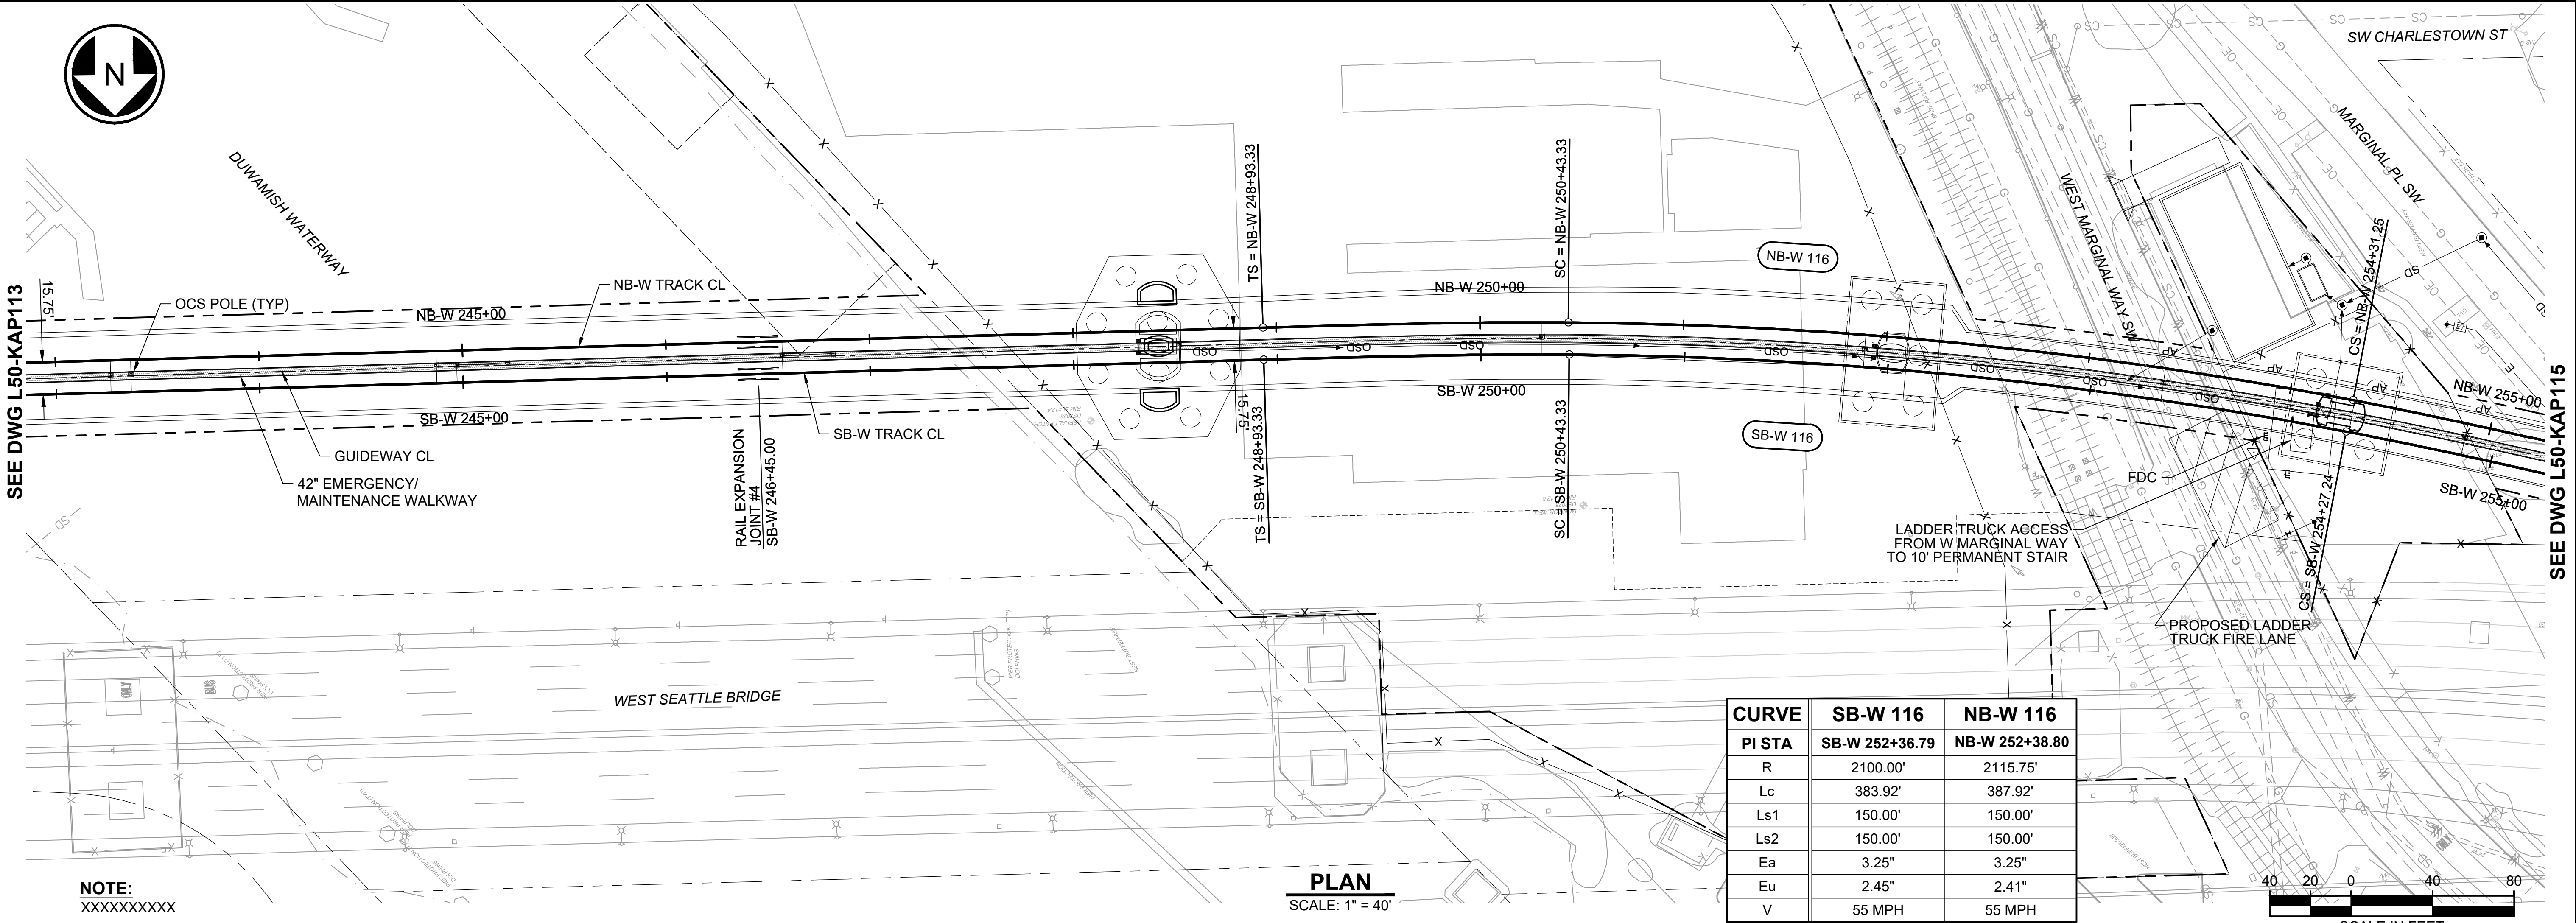

NOTE:
XXXXXXXXXX

PLAN
SCALE: 1" = 40'

CURVE	SB-W 116	NB-W 116
PI STA	SB-W 252+36.79	NB-W 252+38.80
R	2100.00'	2115.75'
Lc	383.92'	387.92'
Ls1	150.00'	150.00'
Ls2	150.00'	150.00'
Ea	3.25"	3.25"
Eu	2.45"	2.41"
V	55 MPH	55 MPH

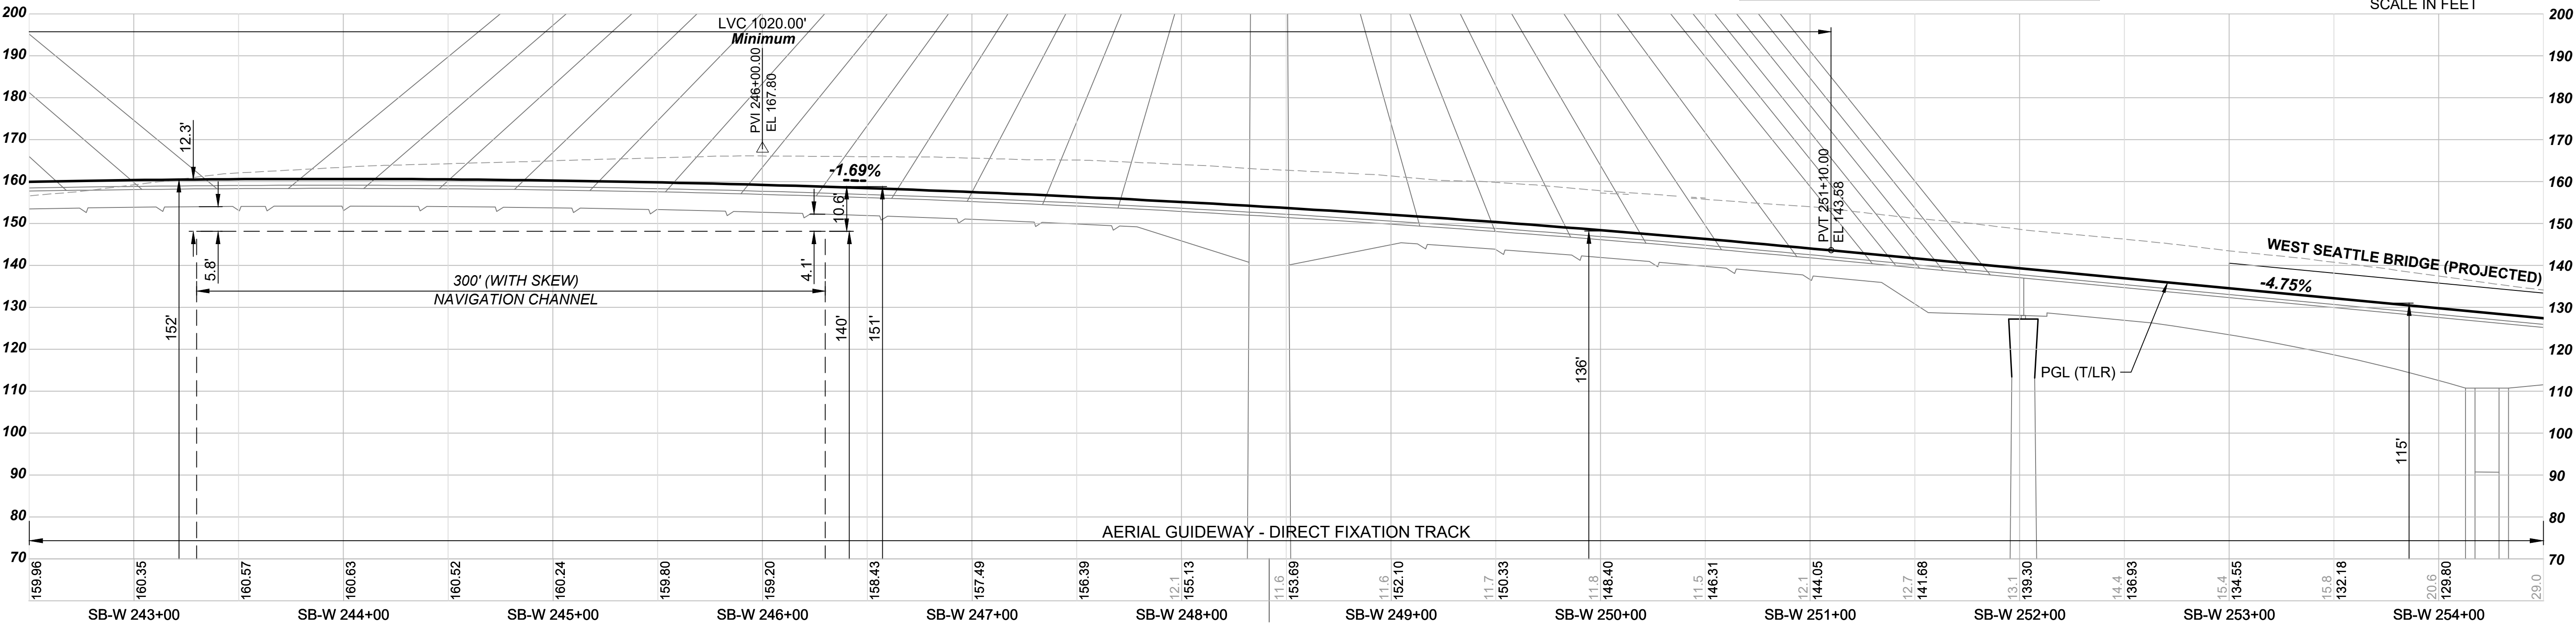

PRELIMINARY ENGINEERING

DESIGNED BY:
A. WHALEN
DRAWN BY:
R. JOHNSON
CHECKED BY:
D. MUELLERLEILE
APPROVED BY:
A. WHALEN



SCALE:
H: 1" = 40'; V: 1" = 20'
FILENAME:
W100-L50-KAP114
CONTRACT No.:
RTA / XXXXXXXX
DATE:
04/2024

WEST SEATTLE LINK EXTENSION
CONTRACT W100
SODO STATION TO WEST SEATTLE JUNCTION STATION
TRACKWORK
TRACK PLAN & SOUTHBOUND (SB-W) PROFILE

DRAWING No.:
L50-KAP114
LOCATION ID:
L50
SHEET No.:
168
REV:
0


SUBMITTED BY:
K. PROIA
DATE:
04/2024
REVIEWED BY:
C. RIDGE
DATE:
04/2024

Xrefs:
xW100-GB-TB22x34
xW100-L50-KAP100
xW100-L50-KAV100
xW100-L50-SFP100
xW100-L50-SWP100
xW100-L50-JTP100
xW100-L50-UDP100
xW100-L50-SEP100
xW100-L50-SEP100
xWSL-SOW-VBP
xWSL-SOW-VRX
xW100-L50-CRP100
xW100-L50-MPP100
xW100-L50-RPP100
GB-SEAL-AKW
xW100-L50-JOP100

SEE DWG L50-KAP114



SEE DWG L50-KAP116

CURVE	SB-W 118	NB-W 118
	SB-W 261+77.09	NB-W 261+71.63
R	965.75'	950.00'
Lc	513.96'	503.46'
Ls1	130.00'	130.00'
Ls2	130.00'	130.00'
Ea	3.75"	3.75"
Eu	2.81"	2.92"
V	40 MPH	40 MPH

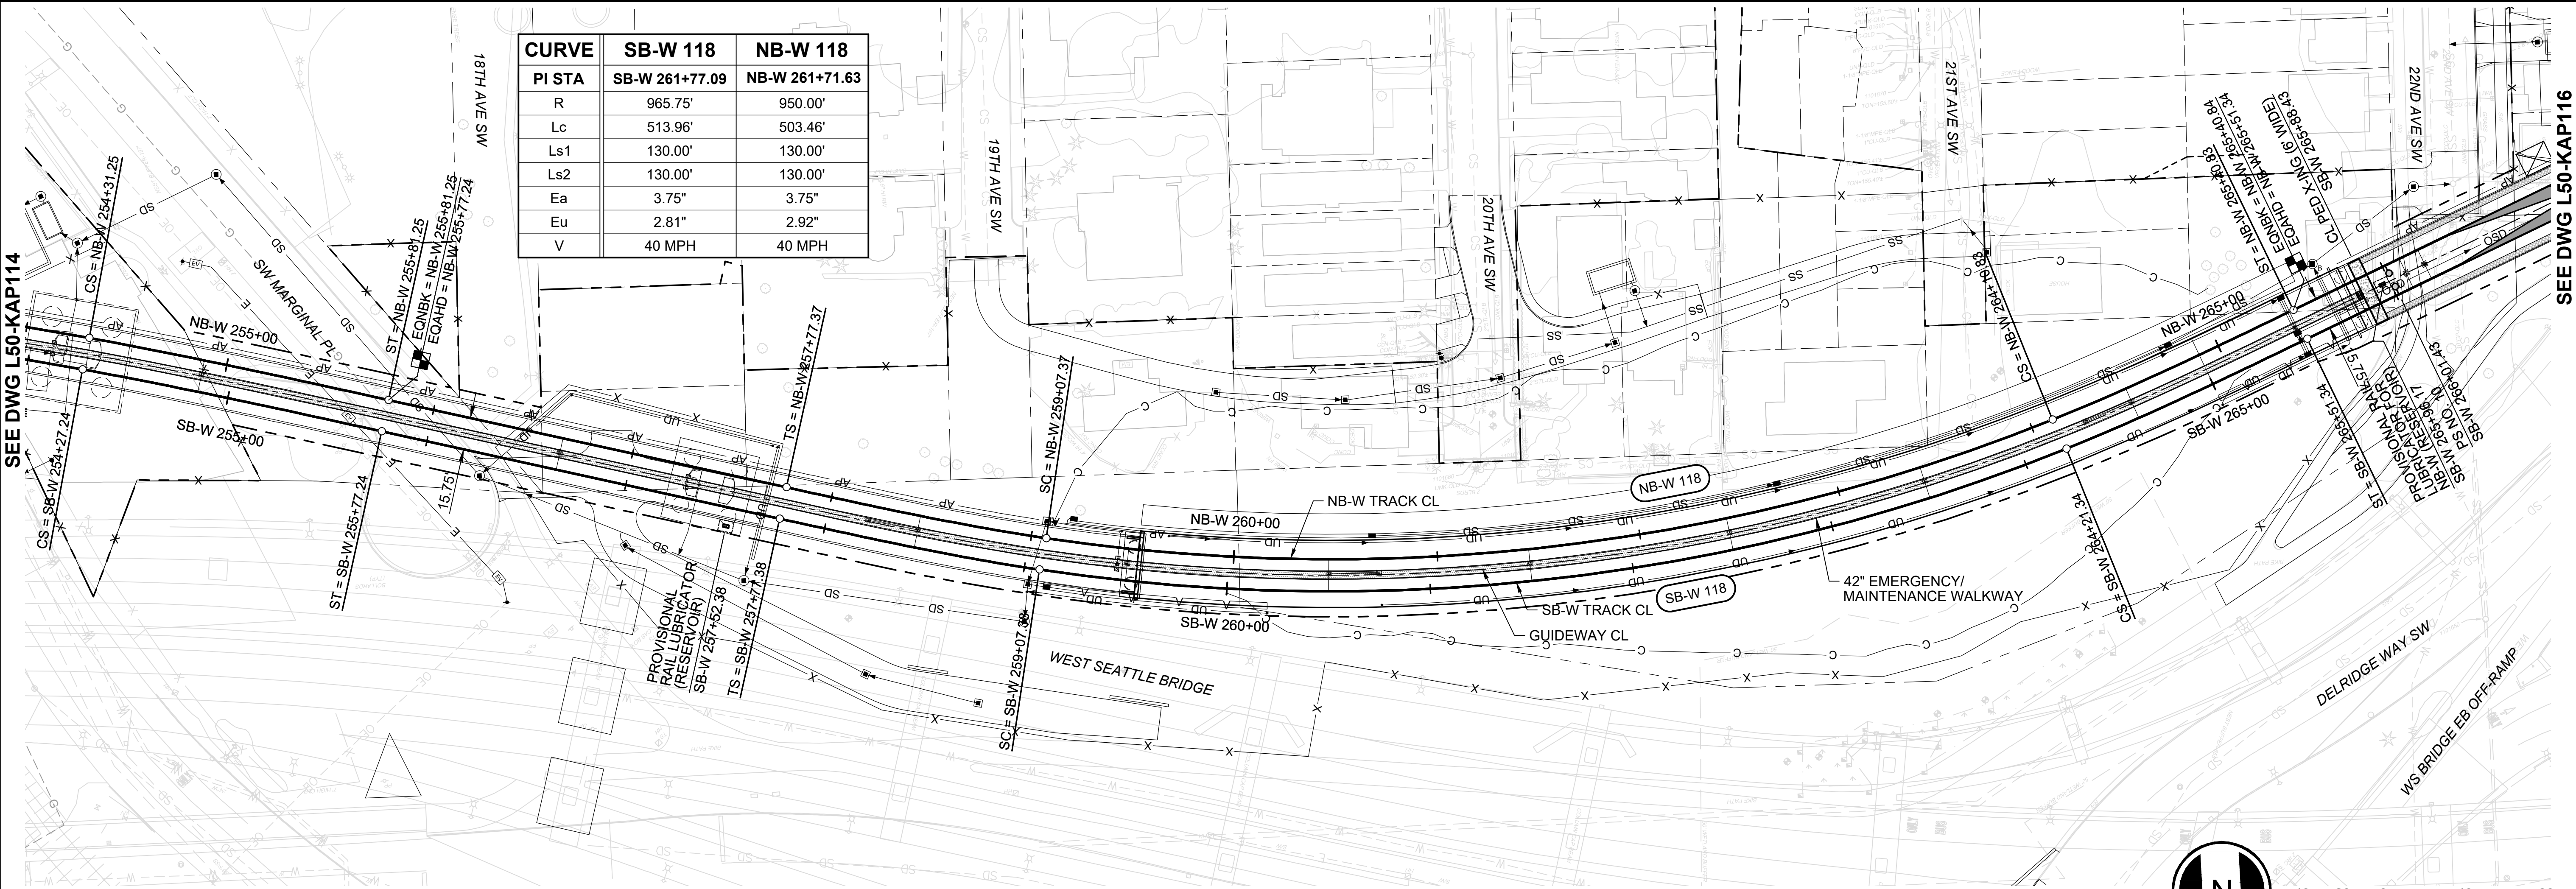


PLAN

SCALE: 1" = 40'

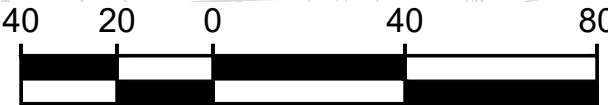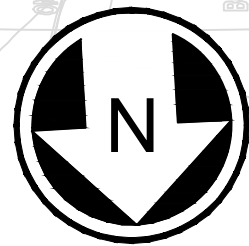

NOTE:
XXXXXXXXXX

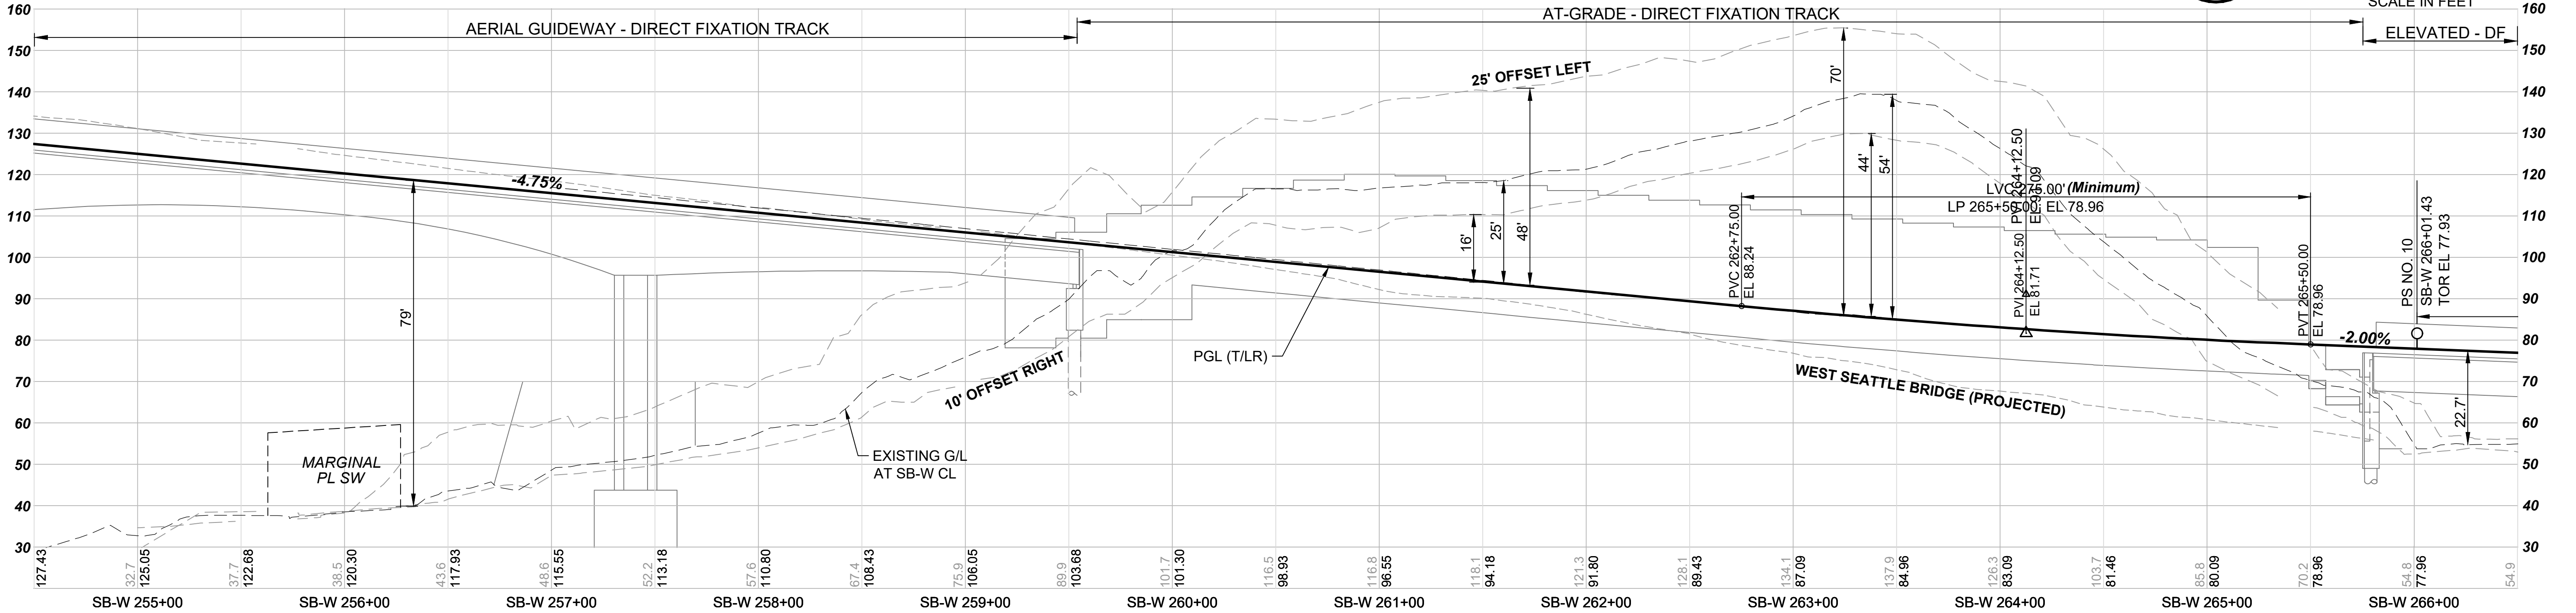

PRELIMINARY ENGINEERING

DESIGNED BY:
A. WHALEN
DRAWN BY:
R. JOHNSON
CHECKED BY:
D. MUELLERLEILE
APPROVED BY:
A. WHALEN



HNTB

LINE IS 1" AT
FULL SCALE



SCALE:
H: 1" = 40'; V: 1" = 20'
FILENAME:
W100-L50-KAP115
CONTRACT No.:
RTA / XXXXXXXX
DATE:
04/2024

WEST SEATTLE LINK EXTENSION
CONTRACT W100
SODO STATION TO WEST SEATTLE JUNCTION STATION
TRACKWORK
TRACK PLAN & SOUTHBOUND (SB-W) PROFILE

DRAWING No.:
L50-KAP115
LOCATION ID:
L50
SHEET No.:
169
REV:
0

SUBMITTED BY:
K. PROIA

DATE:
04/2024

REVIEWED BY:
C. RIDGE



DATE:
04/2024

Xrefs:
xW100-GB-TB22x34
xW100-L50-KAP100
xWSBL-SOW-VBP
xWSBL-SOW-VBK
xW100-W03-ASP100
xW100-L50-KAV100
xW100-L50-SFP100
xW100-L50-RFP100
xW100-L50-JTP100
xW100-L50-UCP100
xW100-L50-JOP100
xW100-L50-SEP100
xW100-L50-SEV100
xW100-L50-MPP100
xW100-W03-APP300
xW100-L50-RPP100
xW100-L50-JOP100
GB-SEAL-AKW

SEE DWG L50-KAP115


SEE DWG L50-KAP117

CURVE	SB-W 120	NB-W 120
PI STA	SB-W 271+34.73	NB-W 270+69.89
R	625.00'	625.00'
Lc	191.39'	191.39'
Ls1	100.00'	100.00'
Ls2	100.00'	100.00'
Ea	3.00"	3.00"
Eu	2.70"	2.70"
V	30 MPH	30 MPH

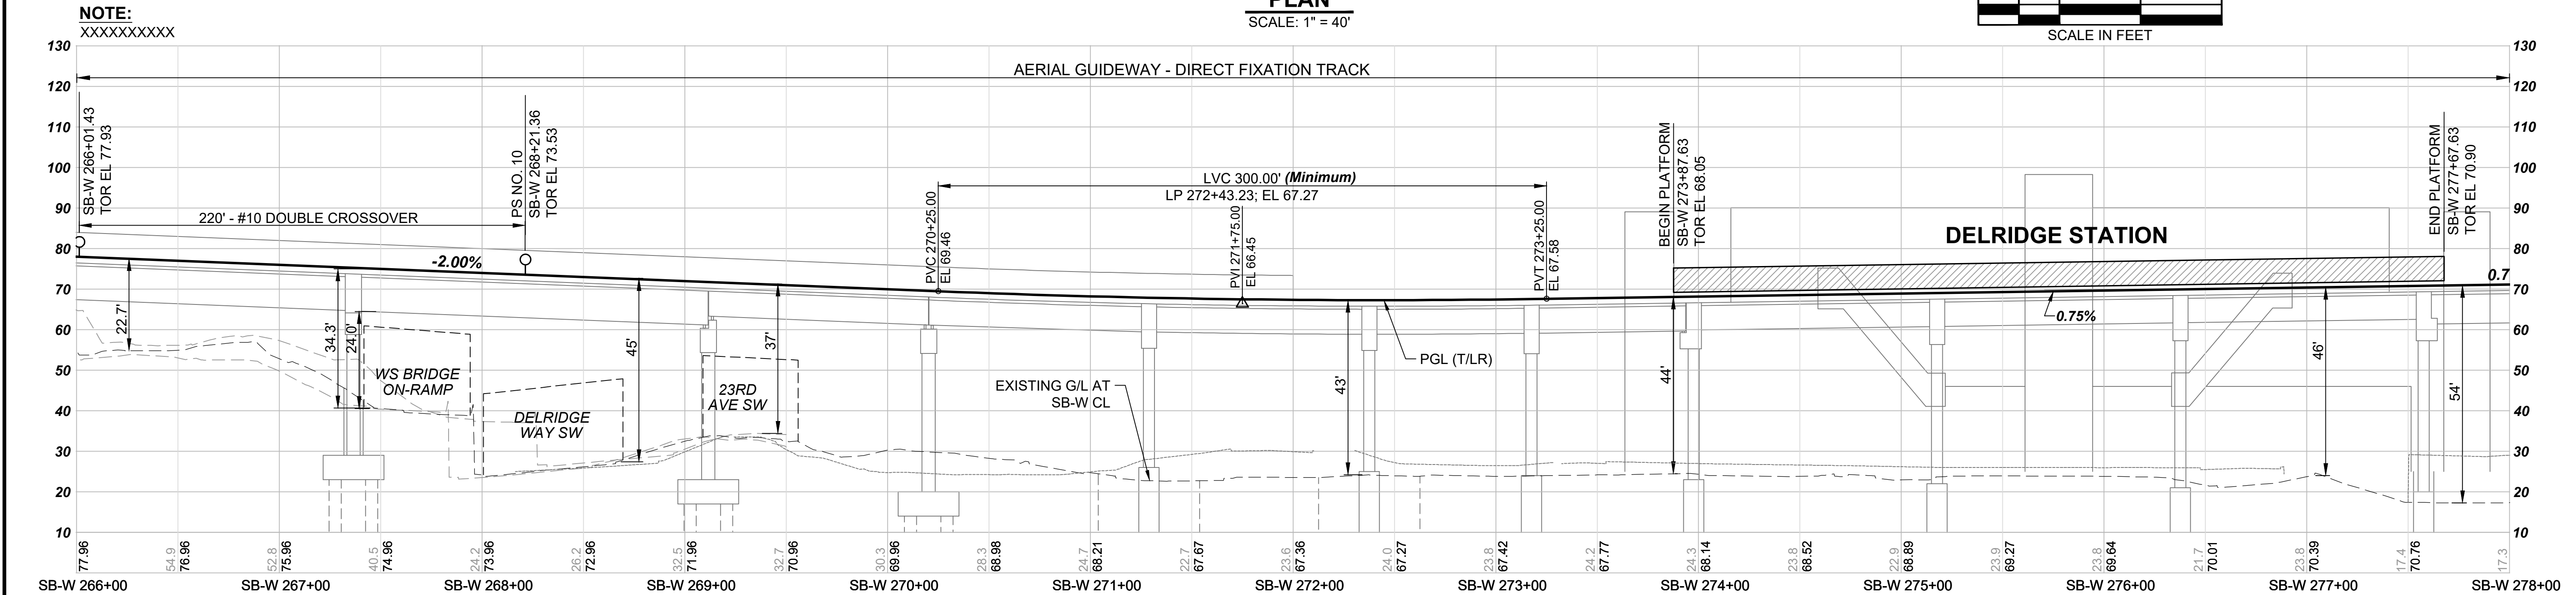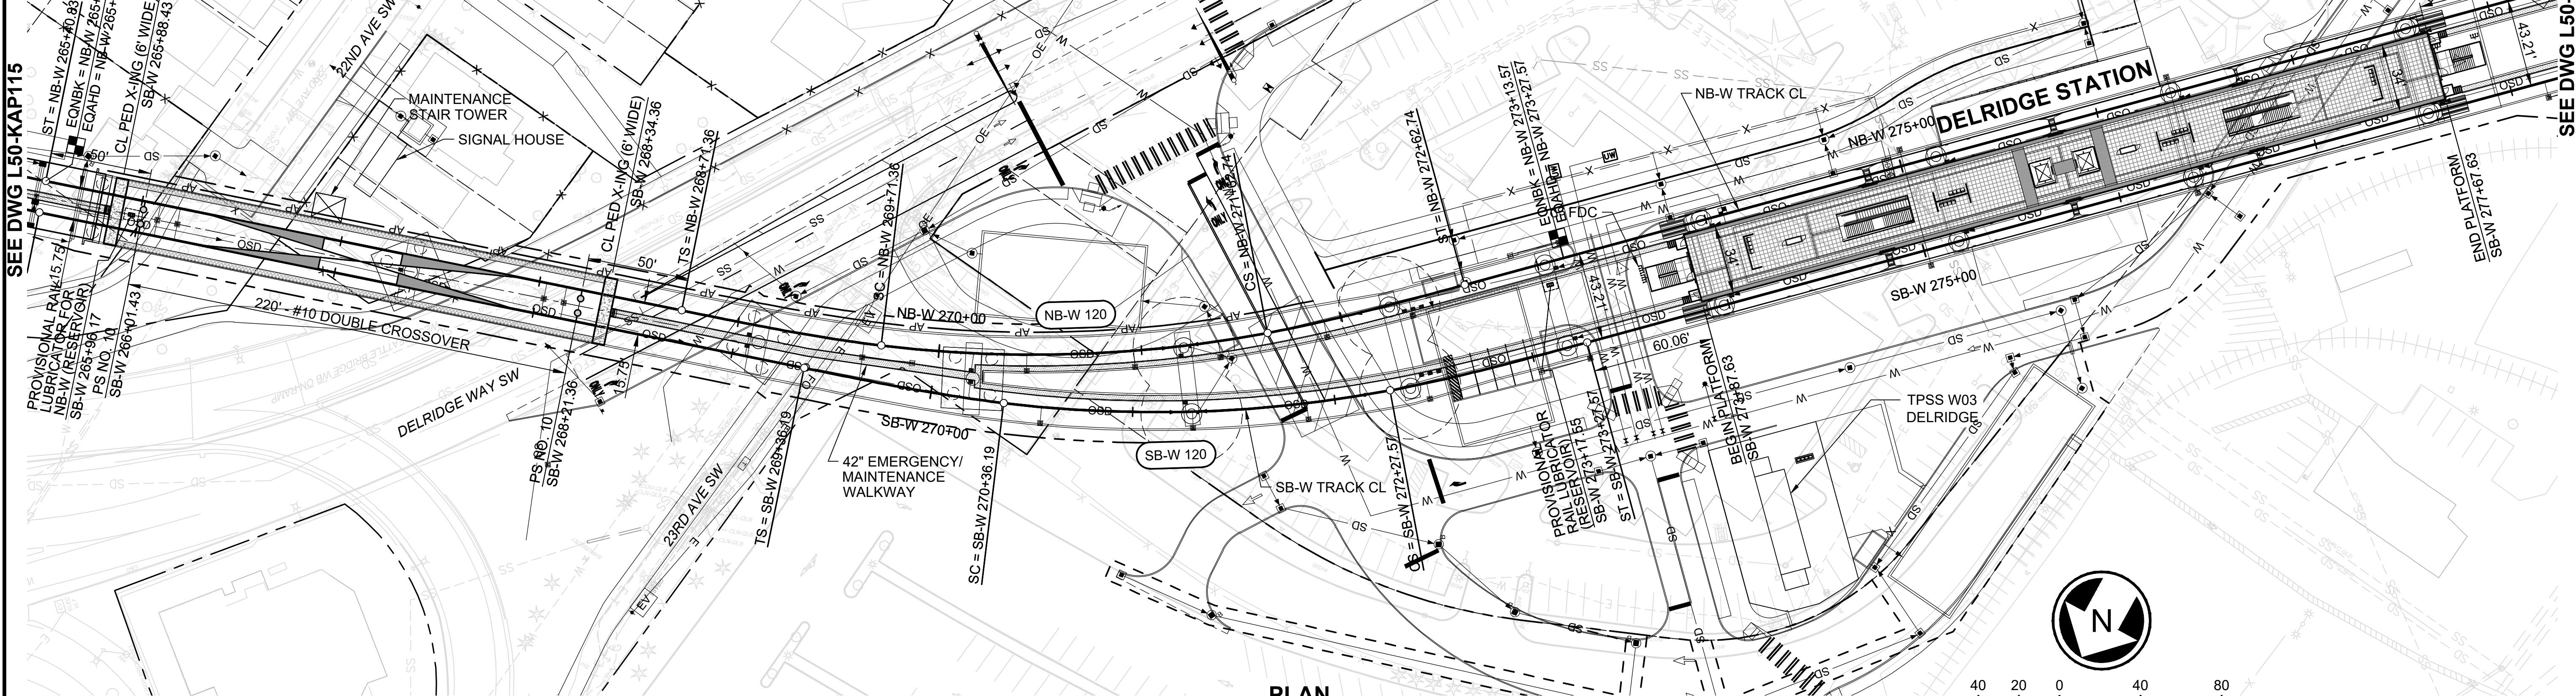

PRELIMINARY ENGINEERING

DESIGNED BY:
A. WHALEN
DRAWN BY:
R. JOHNSON
CHECKED BY:
D. MUELLERLEILE
APPROVED BY:
A. WHALEN

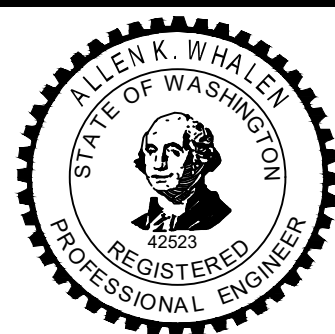

HNTB



SCALE:
H: 1" = 40'; V: 1" = 20'
FILENAME:
W100-L50-KAP116
CONTRACT No.:
RTA / XXXXXXXX
DATE:
04/2024

WEST SEATTLE LINK EXTENSION
CONTRACT W100
SODO STATION TO WEST SEATTLE JUNCTION STATION
TRACKWORK
TRACK PLAN & SOUTHBOUND (SB-W) PROFILE

DRAWING No.:
L50-KAP116
LOCATION ID:
L50
SHEET No.:
170
REV:
0

SUBMITTED BY:
K. PROIA

DATE:
04/2024


REVIEWED BY:
C. RIDGE

DATE:
04/2024

SEE DWG L50-KAP116


CURVE	SB-W 122	NB-W 122
PI STA	SB-W 282+06.13	NB-W 281+90.85
R	625.00'	675.00'
Lc	450.10'	504.10'
Ls1	100.00'	90.00'
Ls2	100.00'	90.00'
Ea	3.00"	2.75"
Eu	2.70"	2.53"
V	30 MPH	30 MPH

PLAN
SCALE: 1" = 40'

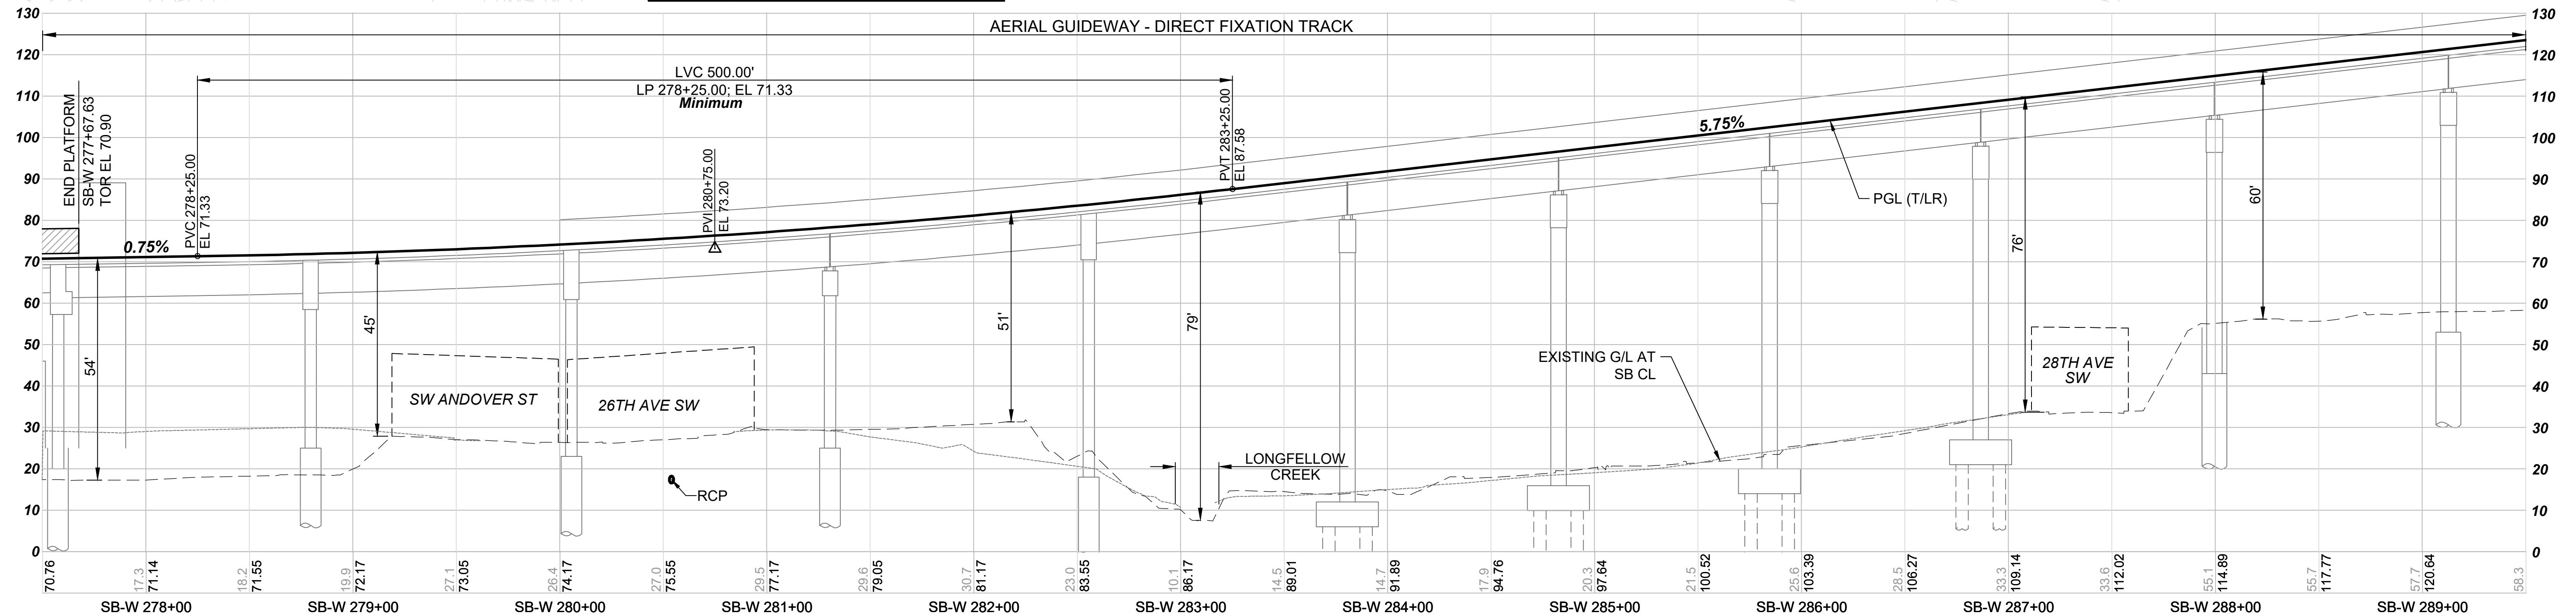

NOTE:
XXXXXXXXXXXX

SEE DWG L50-KAP118

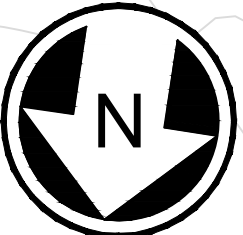

40 20 0 40 80

SCALE IN FEET

PRELIMINARY ENGINEERING

DESIGNED BY:	A. WHALEN
DRAWN BY:	R. JOHNSON
CHECKED BY:	D. MUELLERLEILE
APPROVED BY:	A. WHALEN



HNTB

LINE IS 1" AT



SCALE:	H: 1" = 40'; V: 1" = 20'
FILENAME:	W100-L50-KAP117
CONTRACT No.:	RTA / XXXXXXXXX
DATE:	04/2024

WEST SEATTLE LINK EXTENSION
CONTRACT W100
 SODO STATION TO WEST SEATTLE JUNCTION STATION
 TRACKWORK
 TRACK PLAN & SOUTHBOUND (SB-W) PROFILE




DRAWING No.:
L50-KAP117
 LOCATION ID:
 L50
 SHEET No.: REV:
 171 0


Xrefs:
xW100-GB-TB22x34
xW100-L50-KAP100
xWSBL-SOW-VRX
xW100-L50-JTP100
xW100-L50-KAV100
xW100-L50-SFP100
xW100-L50-SWP100
xW100-L50-UCP100
xW100-L50-UDP100
xW100-L50-CRP100
xW100-L50-SEP100
xW100-L50-SEV100
xW100-L50-SWV100
xW100-L50-MFP100
xWSBL-SOW-VBP
xW100-L50-RPP100
xW100-L50-JOP100
GB-SEAL-AKW

SEE DWG L50-KAP117

SEE DWG L50-KAP119

CURVE	SB-W 124	NB-W 124
PI STA	SB-W 297+39.26	NB-W 297+30.98
R	925.75'	910.00'
Lc	755.81'	740.57'
Ls1	140.00'	140.00'
Ls2	140.00'	140.00'
Ea	4.00"	4.00"
Eu	2.84"	2.96"
V	40 MPH	40 MPH

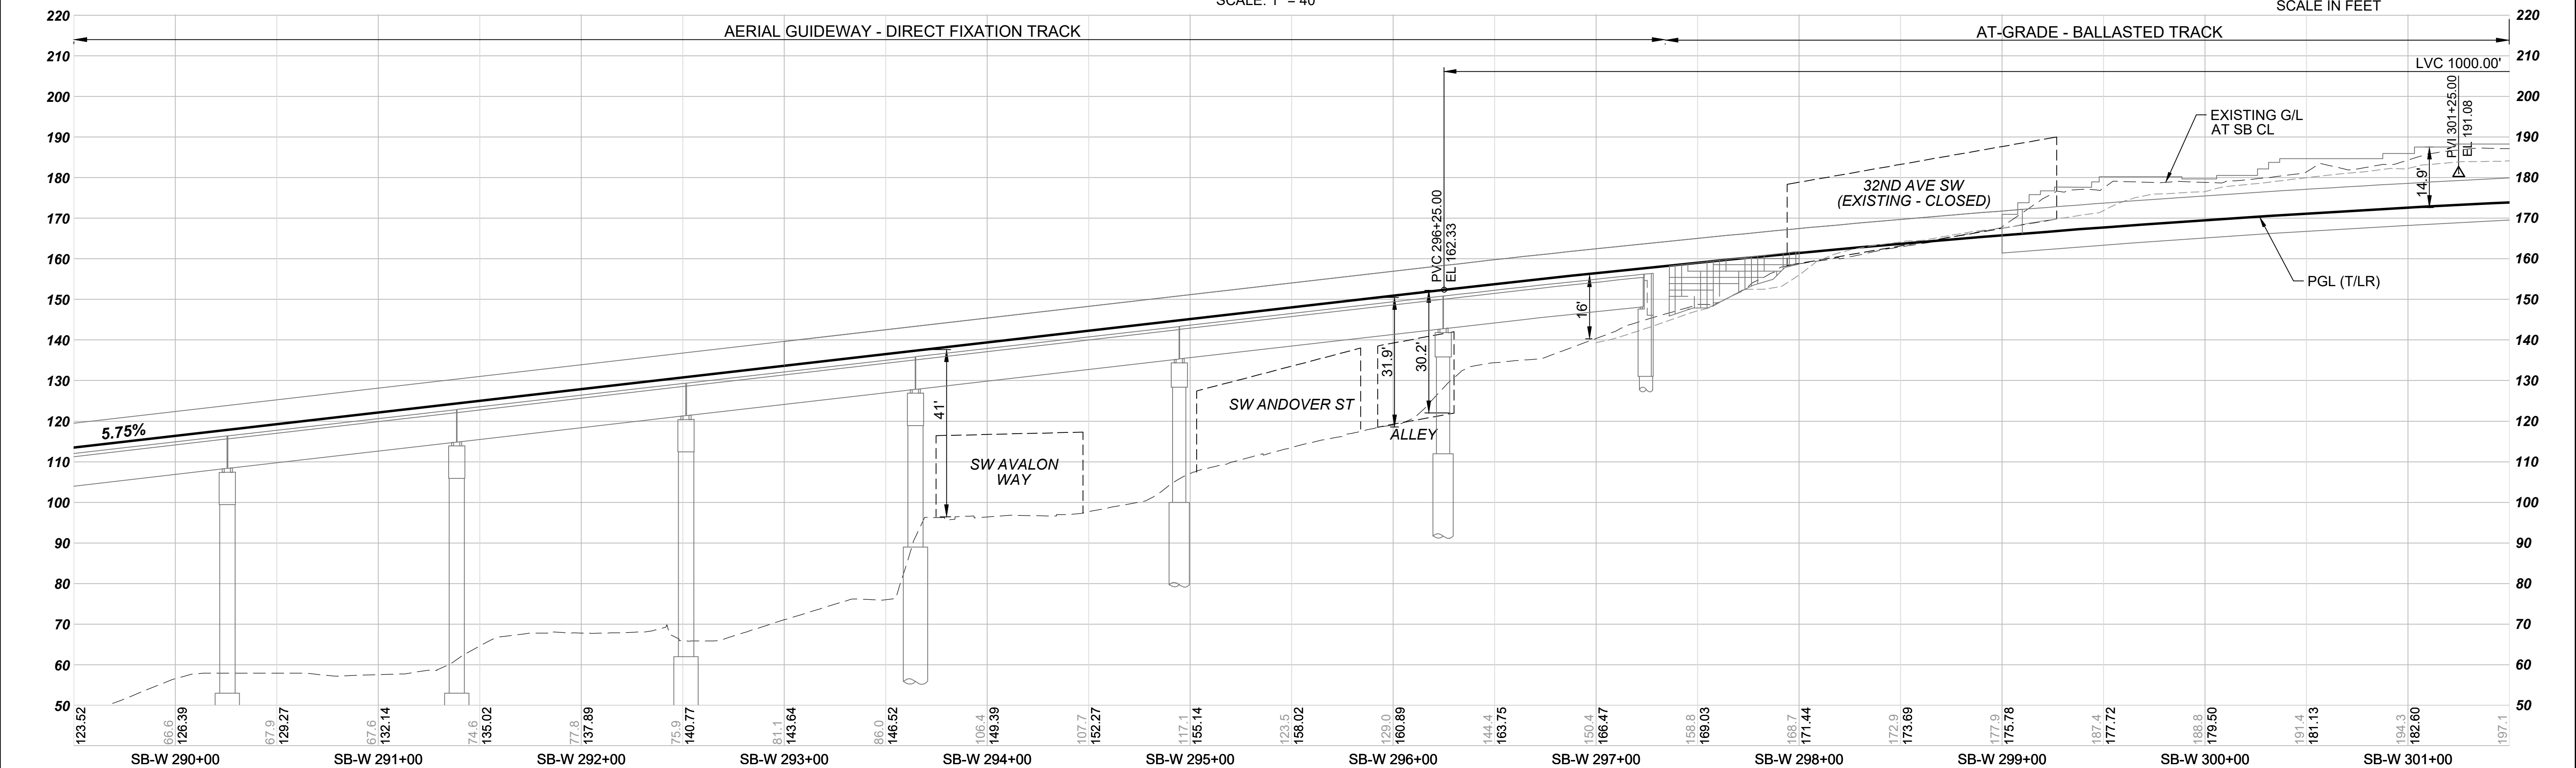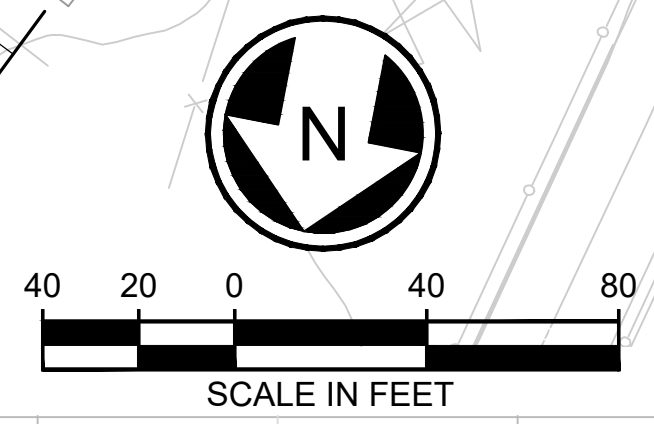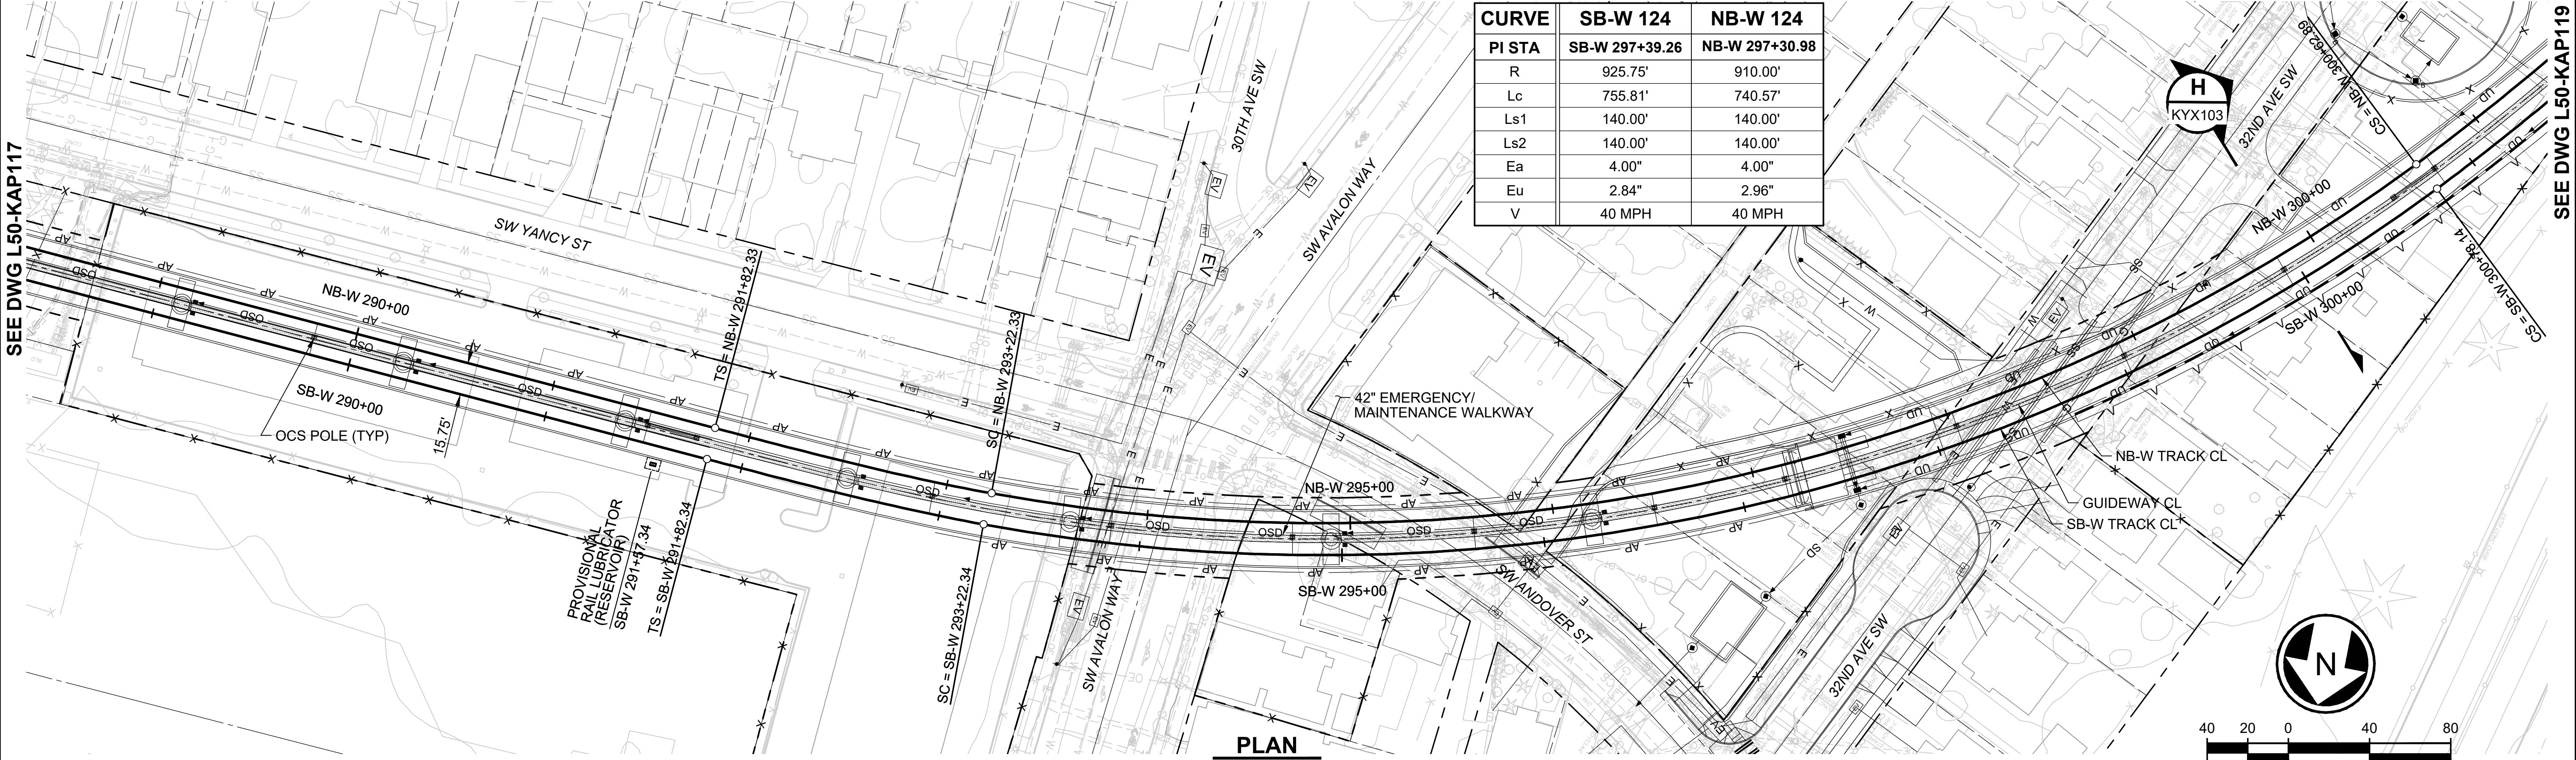


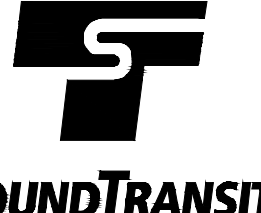PRELIMINARY ENGINEERING						DESIGNED BY: A. WHALEN				SUBMITTED BY: K. PROIA	DATE: 04/2024	REVIEWED BY: C. RIDGE	DATE: 04/2024	DATE: 04/2024	SCALE: H: 1" = 40'; V: 1" = 20' FILENAME: W100-L50-KAP118 CONTRACT No.: RTA / XXXXXXXXX		WEST SEATTLE LINK EXTENSION CONTRACT W100 SODO STATION TO WEST SEATTLE JUNCTION STATION TRACKWORK TRACK PLAN & SOUTHBOUND (SB-W) PROFILE	DRAWING No.: L50-KAP118
						CHECKED BY: D. MUELLERLEILE												LOCATION ID: L50
						APPROVED BY: A. WHALEN												SHEET No.: 172
																		REV: 0
No.	DATE	DSN	CHK	APP	REVISION													

Xrefs:
xW100-GB-TB22x34
xW100-L50-KAP100
xWSBL-SOW-VBP
xWSBL-SOW-VBX
xW100-L50-CRP100
xW100-L50-KAV100
xW100-L50-STP100
xW100-L50-SWP100
xW100-L50-UCP100
xW100-L50-UDP100
xW100-L50-SWV100
xW100-W05-APP100
GB-SCAL-AKW
xW100-L50-JOP100
xW100-L50-JTP100

SEE DWG L50-KAP118


SEE DWG L50-KAP120

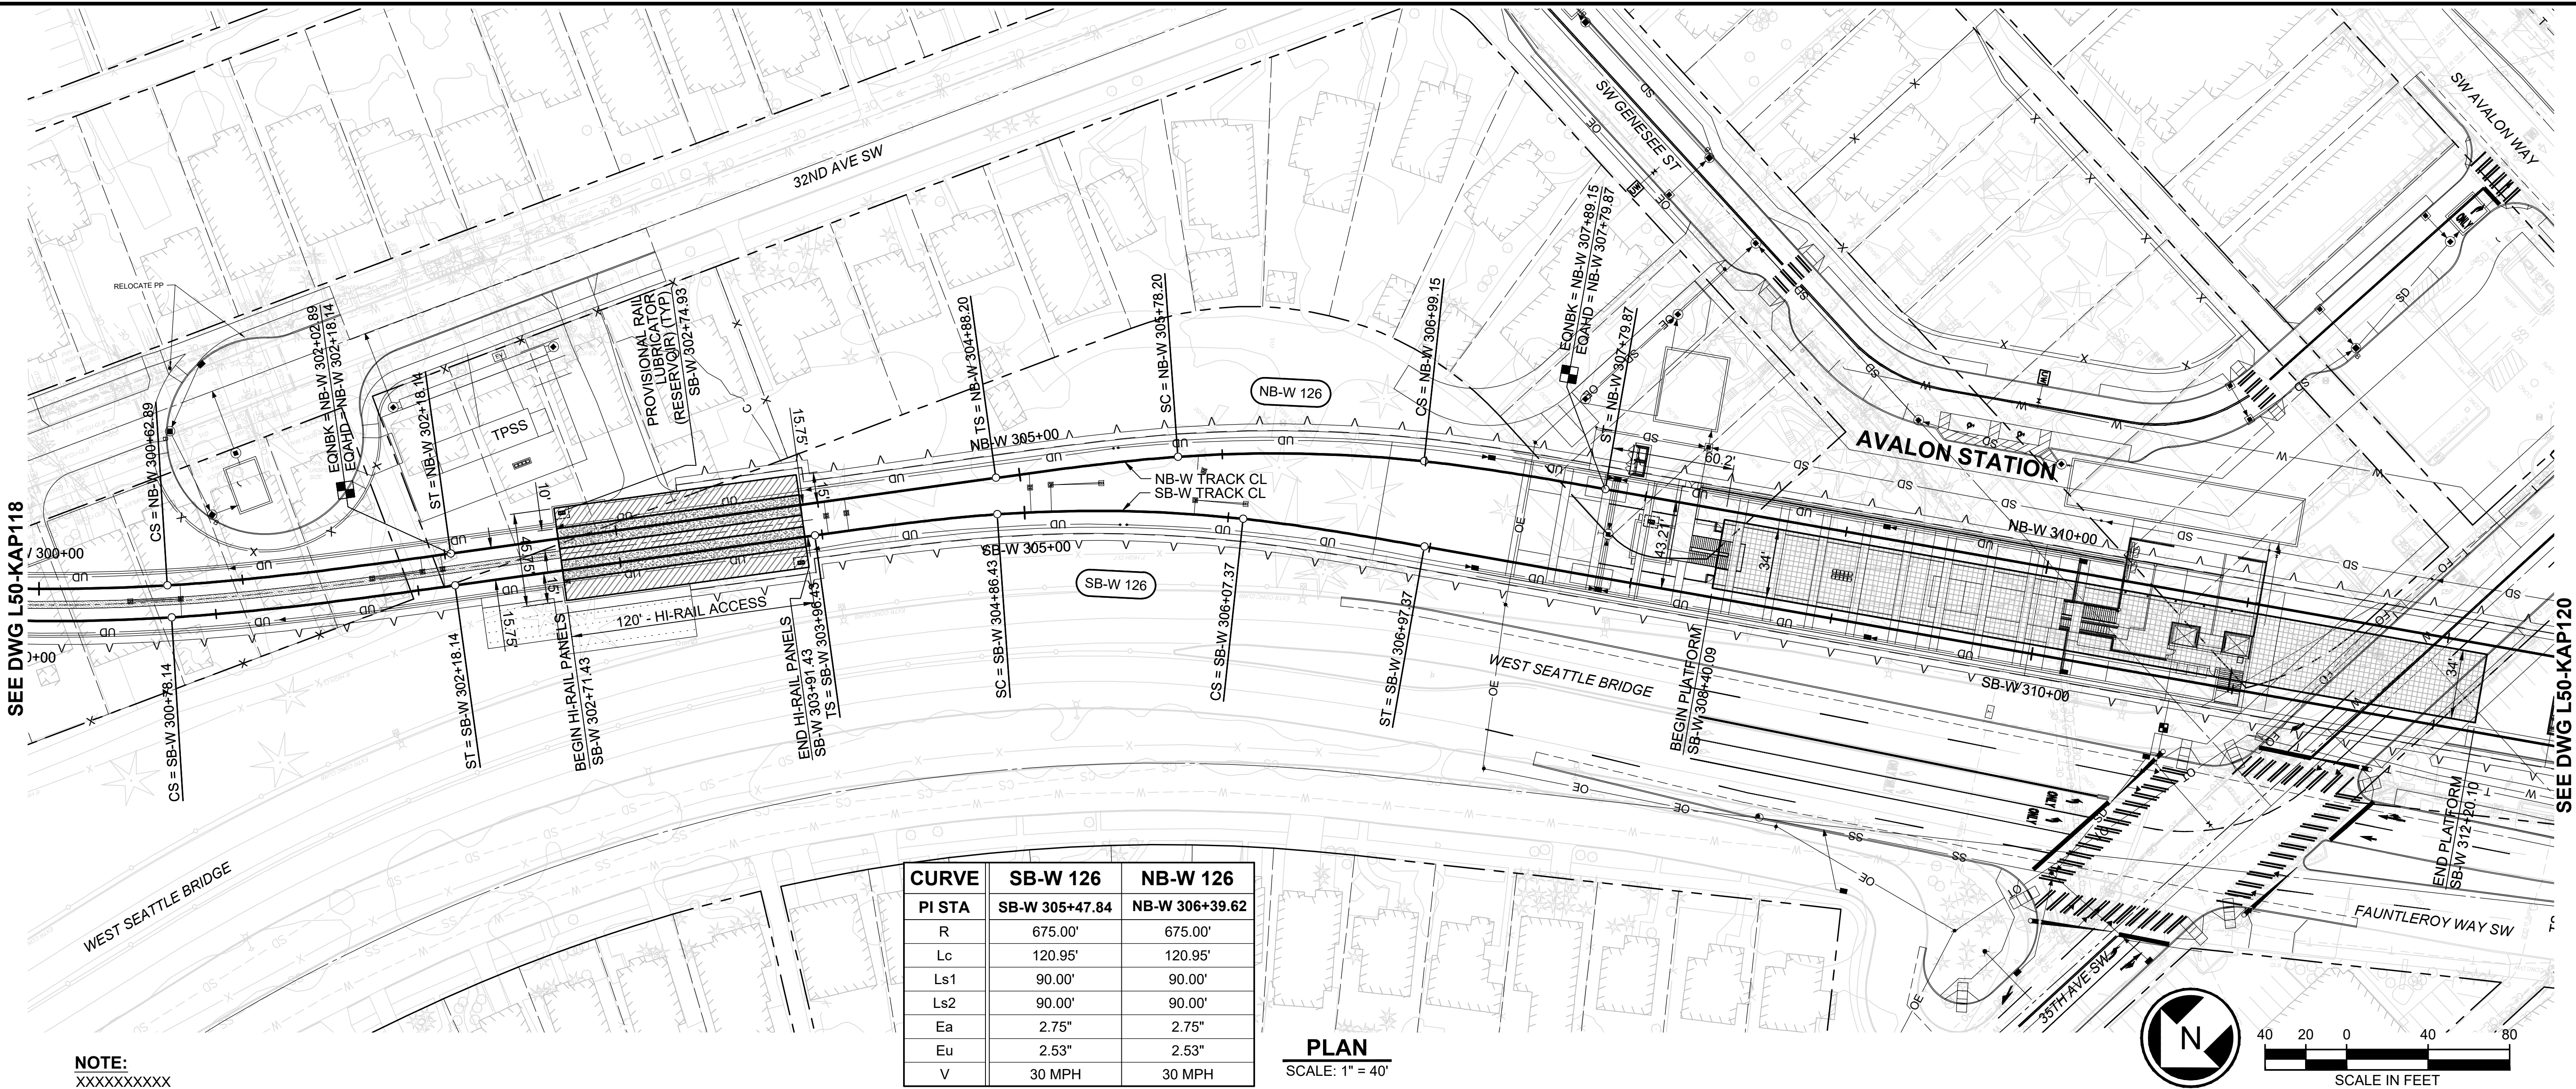

CURVE	SB-W 126	NB-W 126
	SB-W 305+47.84	NB-W 306+39.62
R	675.00'	675.00'
Lc	120.95'	120.95'
Ls1	90.00'	90.00'
Ls2	90.00'	90.00'
Ea	2.75"	2.75"
Eu	2.53"	2.53"
V	30 MPH	30 MPH

PLAN
SCALE: 1" = 40'

NOTE:
XXXXXXXXXX

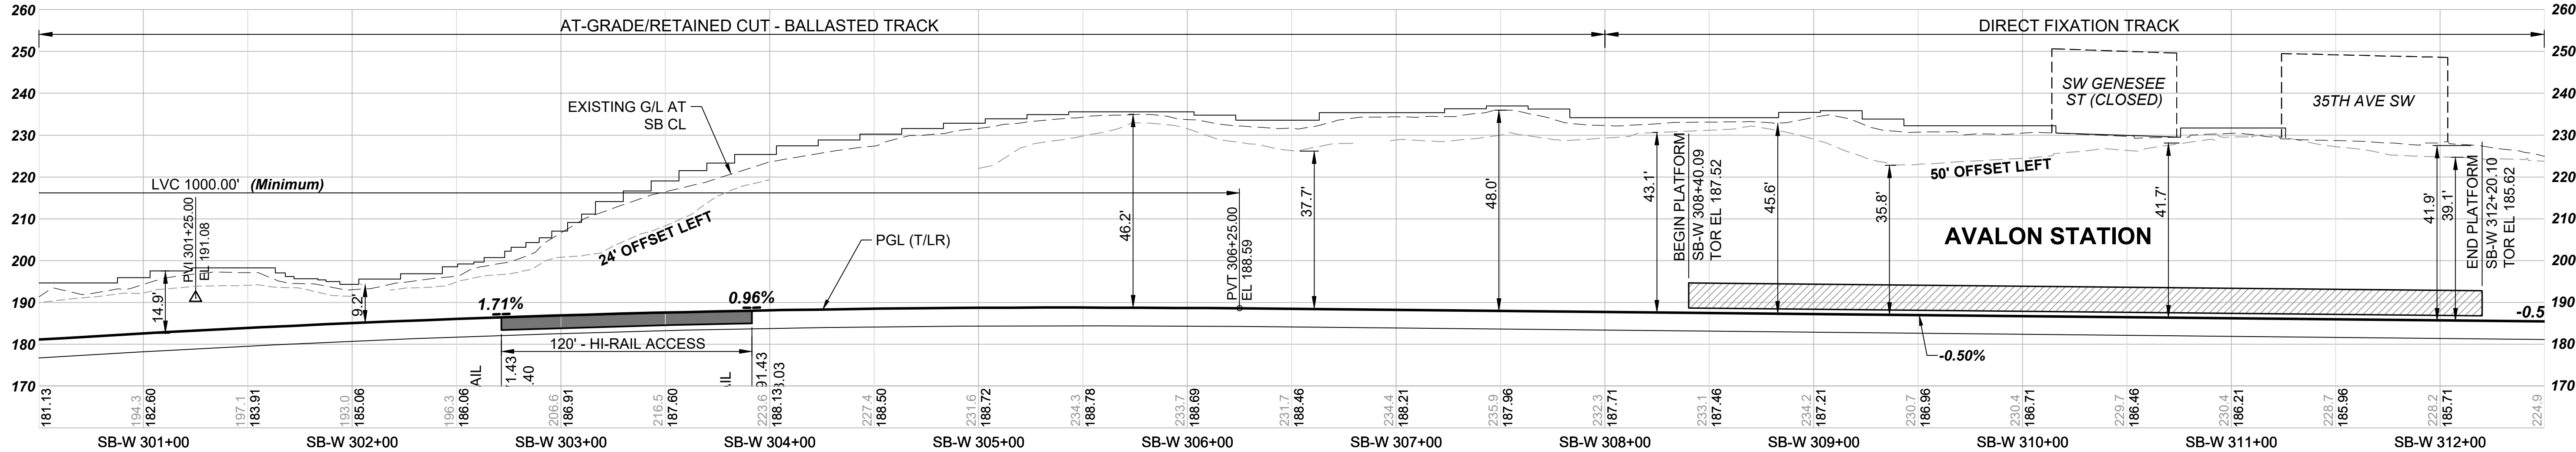

PRELIMINARY ENGINEERING

DESIGNED BY:
A. WHALEN
DRAWN BY:
R. JOHNSON
CHECKED BY:
D. MUELLERLEILE
APPROVED BY:
A. WHALEN



HNTB



SCALE:
H: 1" = 40'; V: 1" = 20'
FILENAME:
W100-L50-KAP119
CONTRACT No.:
RTA / XXXXXXXX
DATE:
04/2024



WEST SEATTLE LINK EXTENSION
CONTRACT W100
SODO STATION TO WEST SEATTLE JUNCTION STATION
TRACKWORK
TRACK PLAN & SOUTHBOUND (SB-W) PROFILE

DRAWING No.:
L50-KAP119
LOCATION ID:
L50
SHEET No.:
173
REV:
0

Xrefs:
xW100-GB-TB22x34
xW100-L50-KAP100
xWSBL-SOW-VBP
xWSBL-SOW-VBX
xW100-L50-CRP100
xW100-L50-JTP100
xW100-L50-STP100
xW100-L50-SWP100
xW100-L50-UCP100
xW100-L50-UDP100
xW100-L50-KAV100
xW100-L50-STV100
xW100-L50-SWV100
xW100-W05-APP100
GB-SEA-AKW
xW100-L50-JOP100
xW100-L50-SW201


SEE DWG L50-KAP119

SEE DWG L50-KAP121

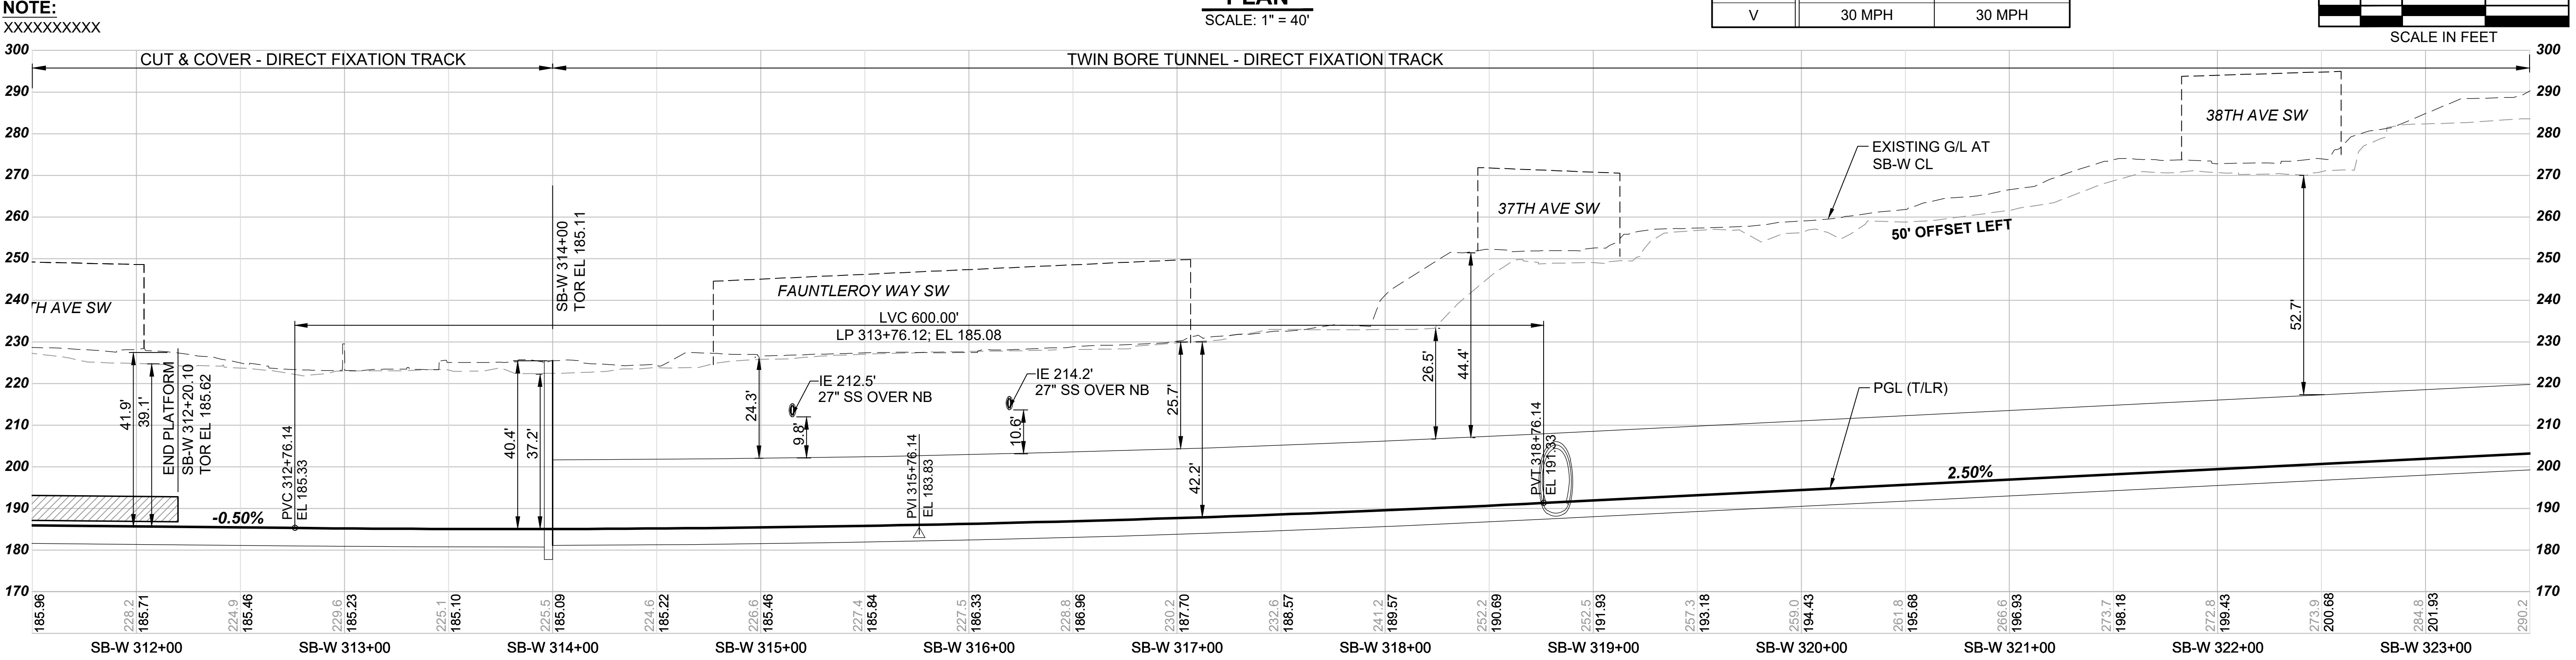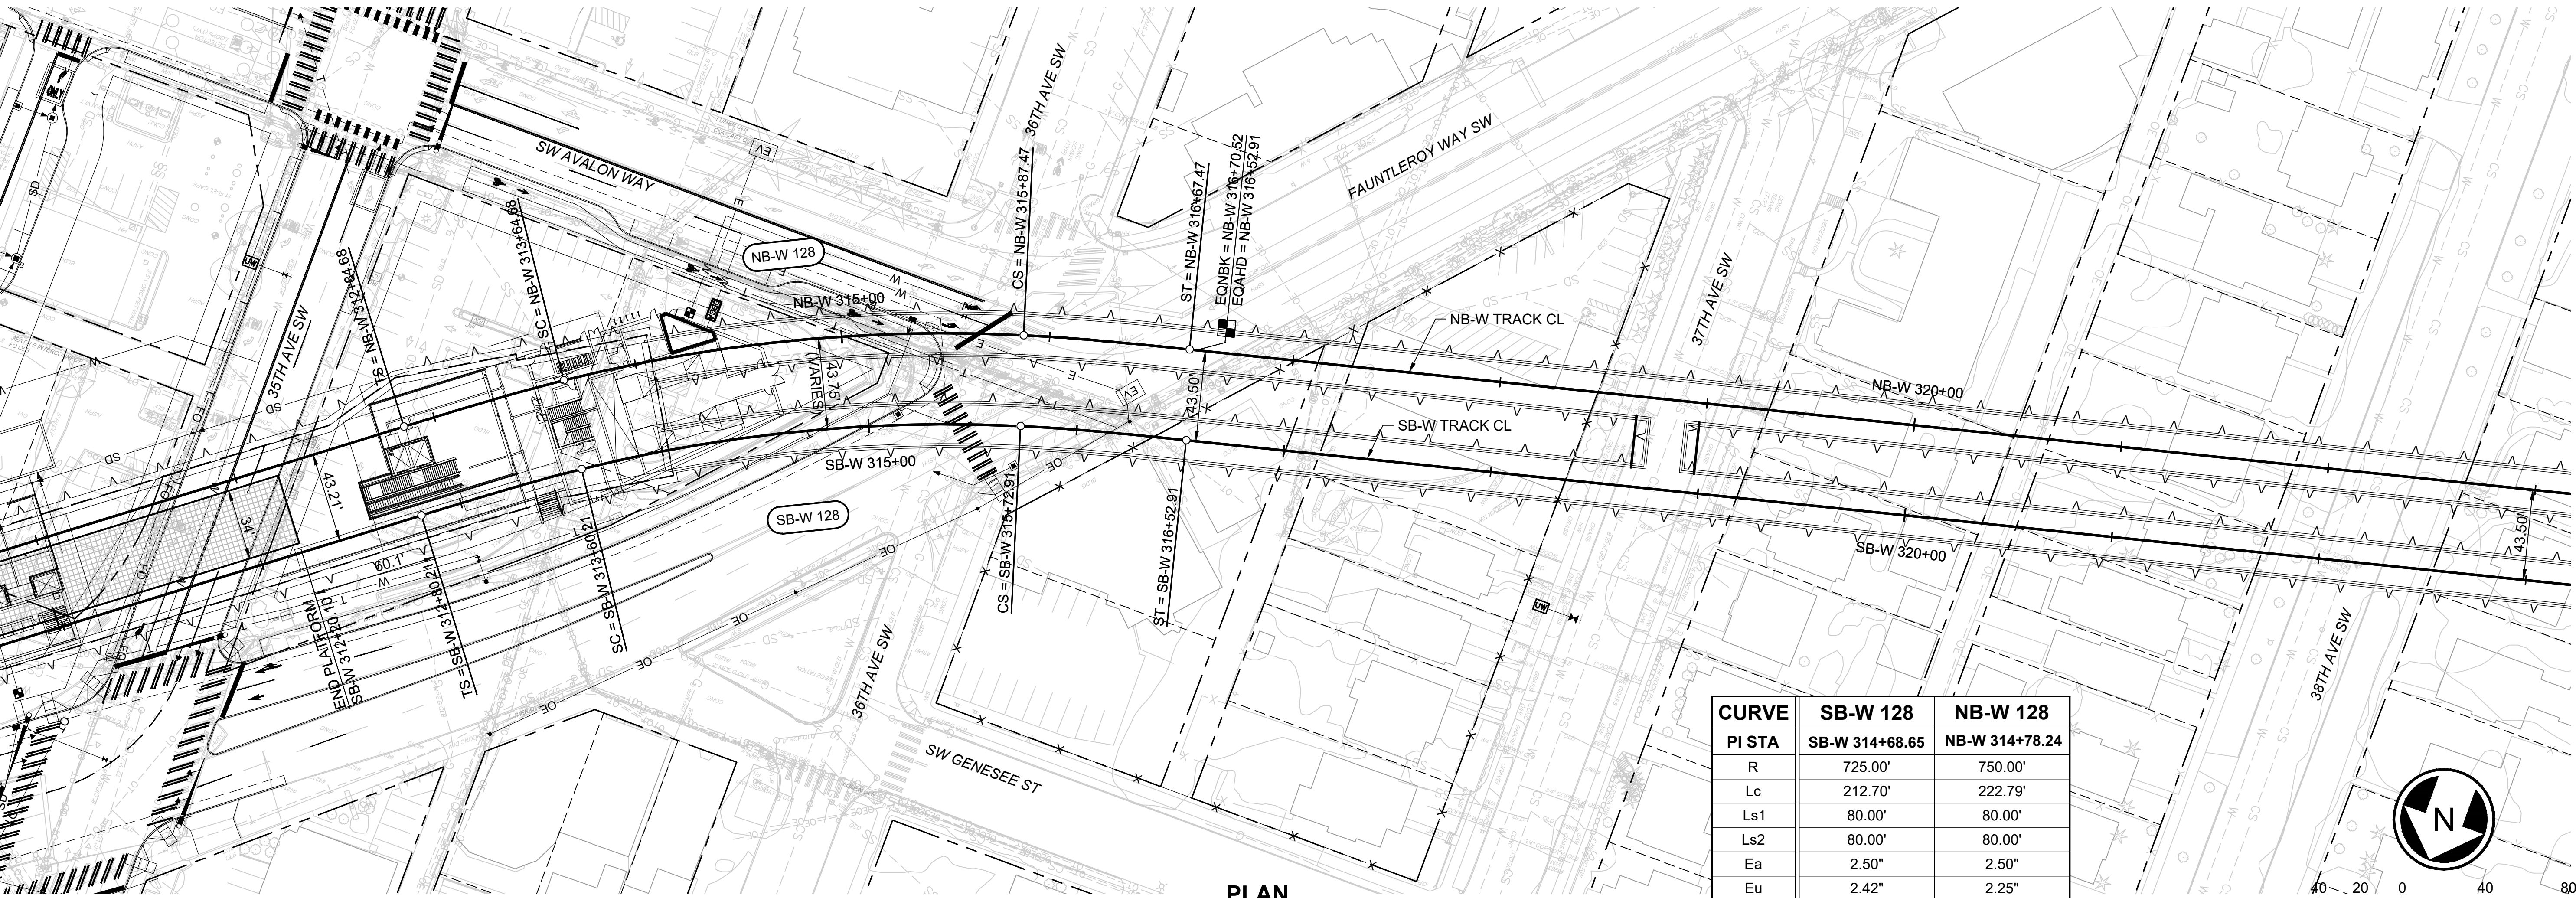

PRELIMINARY ENGINEERING

DESIGNED BY:
A. WHALEN
DRAWN BY:
R. JOHNSON
CHECKED BY:
D. MUELLERLEILE
APPROVED BY:
A. WHALEN

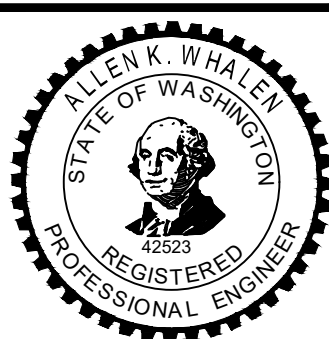

SCALE:
H: 1" = 40'; V: 1" = 20'
FILENAME:
W100-L50-KAP120
CONTRACT No.:
RTA / XXXXXXXX
DATE:
04/2024

**WEST SEATTLE LINK EXTENSION
CONTRACT W100**
SODO STATION TO WEST SEATTLE JUNCTION STATION
TRACKWORK
TRACK PLAN & SOUTHBOUND (SB-W) PROFILE


DRAWING No.:
L50-KAP120
LOCATION ID:
L50
SHEET No.:
174
REV:
0

SUBMITTED BY:
K. PROIA
DATE:
04/2024
REVIEWED BY:
C. RIDGE
DATE:
04/2024

Xrefs:
xW100-GB-TB22x34
xW100-L50-KAP100
xWSBL-SOW-VRX
xW100-L50-KAV100
xW100-L50-CRP100
xW100-L50-JTP100
xW100-L50-UCP100
xW100-L50-UDP100
xW100-L50-STP100
xW100-L50-SWP100
xW100-L50-STV100
xWSBL-SOW-VBP
GB-SCAL-AKW
xW100-L50-SW201

SEE DWG L50-KAP120


SEE DWG L50-KAP122

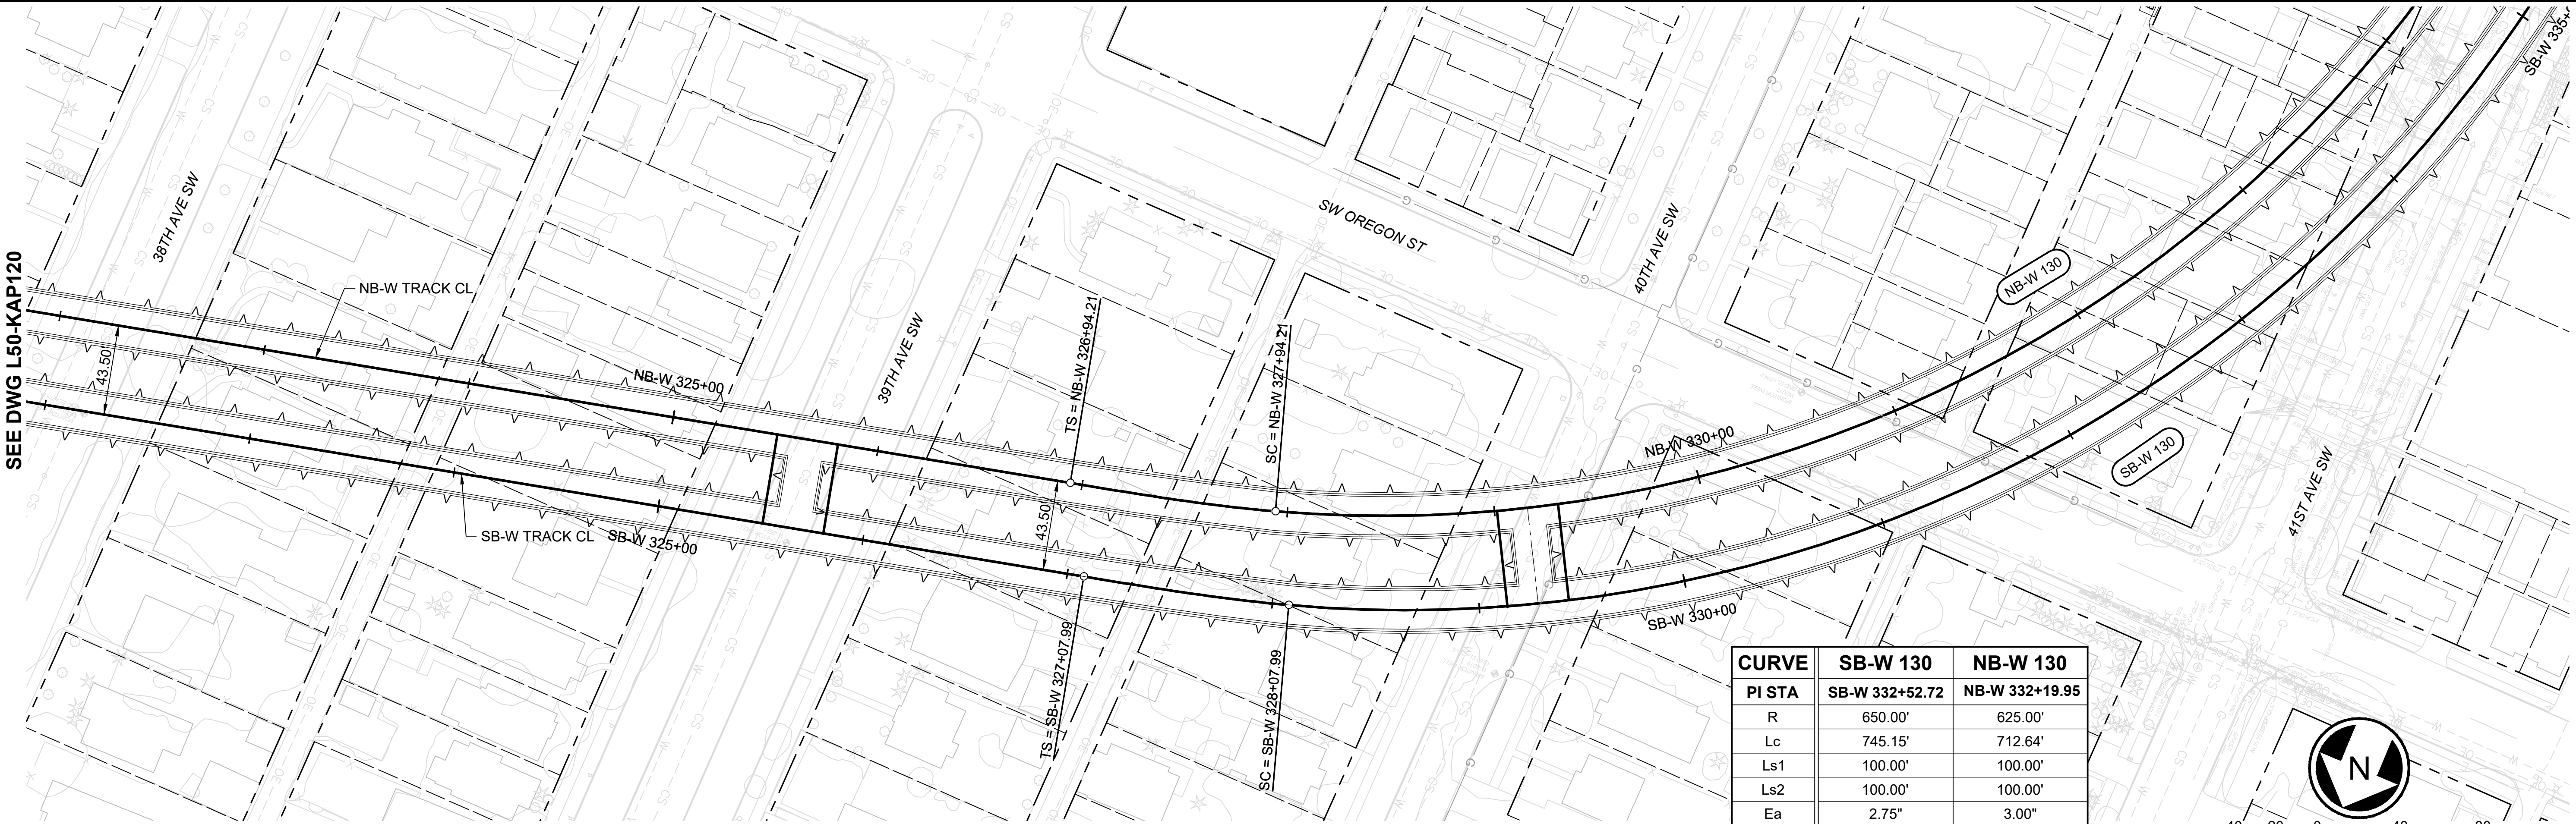

NOTE:
XXXXXXXXXX

PLAN
SCALE: 1" = 40'

CURVE	SB-W 130	NB-W 130
PI STA	SB-W 332+52.72	NB-W 332+19.95
R	650.00'	625.00'
Lc	745.15'	712.64'
Ls1	100.00'	100.00'
Ls2	100.00'	100.00'
Ea	2.75"	3.00"
Eu	2.73"	2.70"
V	30 MPH	30 MPH

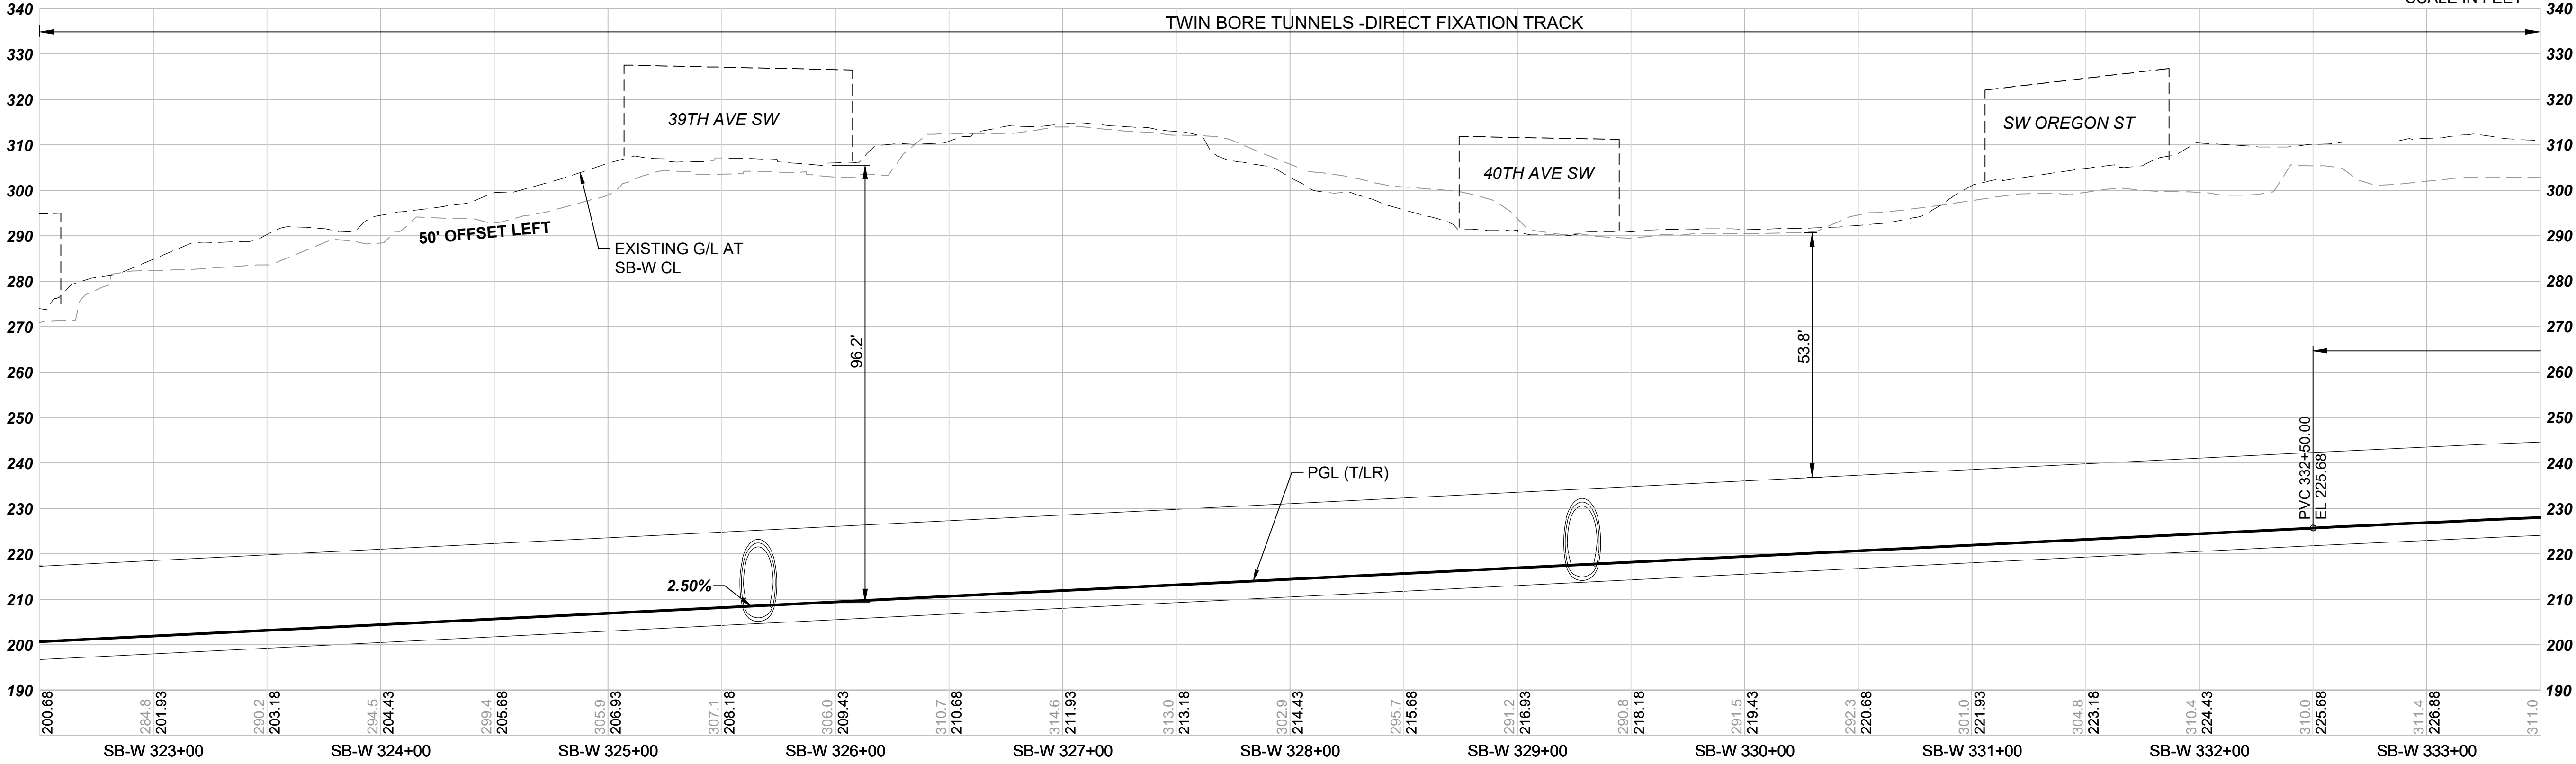

PRELIMINARY ENGINEERING

DESIGNED BY:
A. WHALEN
DRAWN BY:
R. JOHNSON
CHECKED BY:
D. MUELLERLEILE
APPROVED BY:
A. WHALEN



HNTB

SUBMITTED BY:
K. PROIA

DATE:
04/2024

REVIEWED BY:
C. RIDGE



DATE:
04/2024

SCALE:
H: 1" = 40'; V: 1" = 20'
FILENAME:
W100-L50-KAP121
CONTRACT No.:
RTA / XXXXXXXX
DATE:
04/2024

WEST SEATTLE LINK EXTENSION
CONTRACT W100
SODO STATION TO WEST SEATTLE JUNCTION STATION
TRACKWORK
TRACK PLAN & SOUTHBOUND (SB-W) PROFILE

DRAWING No.:
L50-KAP121
LOCATION ID:
L50
SHEET No.:
175
REV:
0

Xrefs:
xW100-GB-TB22x34
xW100-L50-KAP100
xWSBL-SOW-VRX
xW100-L50-CRP100
xW100-L50-JTP100
xW100-L50-KAV100
xW100-L50-STP100
xW100-L50-UCP100
xW100-L50-UDP100
xW100-L50-STV100
xW100-L50-SWP100
xW100-L50-SWV100
xWSBL-SOW-VBP
xW100-W07-APP100
xW100-W07-SWP400
xW100-W07-APP300
GB-SEAL-AKW

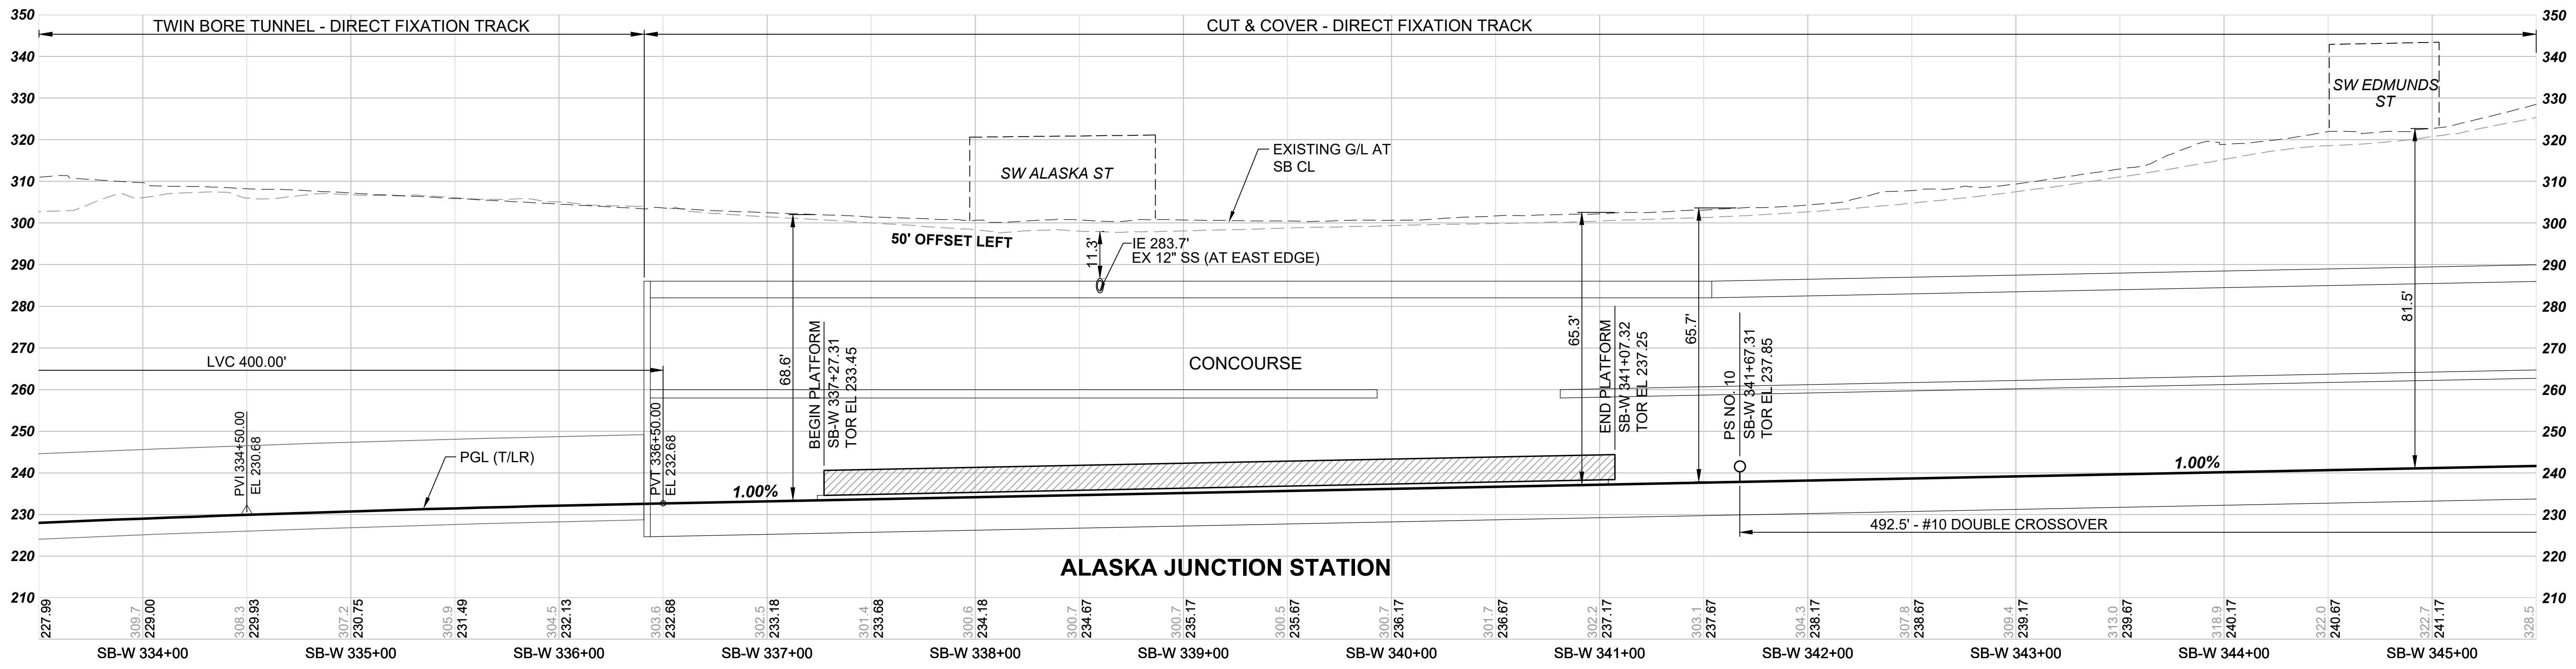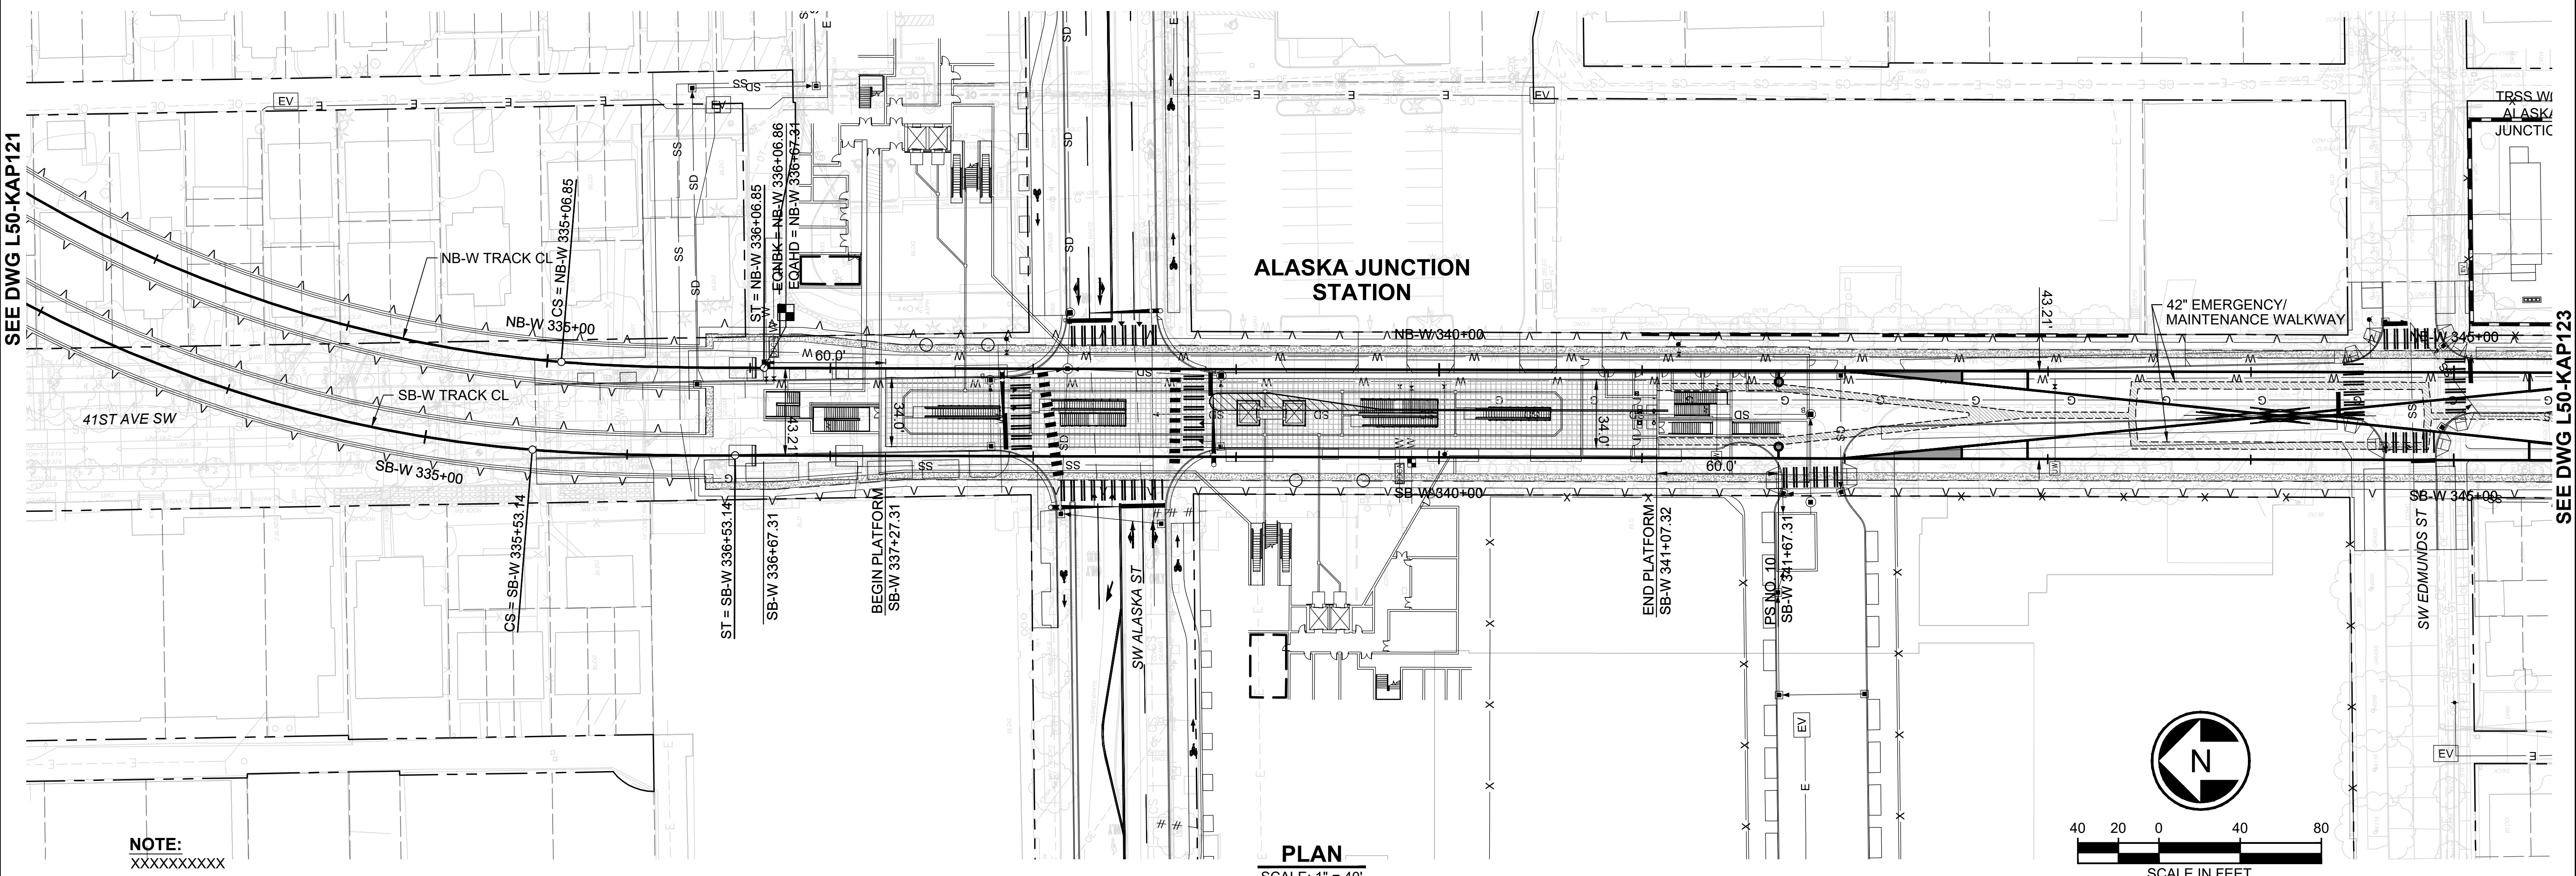


PRELIMINARY ENGINEERING

DESIGNED BY:
A. WHALEN

DRAWN BY:
R. JOHNSON

CHECKED BY:
D. MUELLERLEILE

APPROVED BY:
A. WHALEN

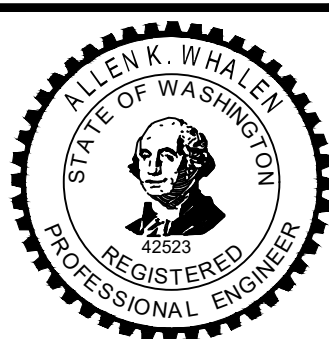

LINE IS 1" AT
FULL SCALE



SCALE:
H: 1" = 40'; V: 1" = 20'

FILENAME:
W100-L50-KAP122

CONTRACT No.:
RTA / XXXXXXXX

DATE:
04/2024

**WEST SEATTLE LINK EXTENSION
CONTRACT W100**

SODO STATION TO WEST SEATTLE JUNCTION STATION

TRACKWORK
TRACK PLAN & SOUTHBOUND (SB-W) PROFILE

DRAWING No.:
L50-KAP122

LOCATION ID:
L50

SHEET No.:
176

REV:
0

SUBMITTED BY:
K. PROIA


DATE:
04/2024

REVIEWED BY:
C. RIDGE

DATE:
04/2024



Xrefs:
xW100-GB-TB22x34
xW100-L50-KAP100
xWSBL-SOW-VBP
xWSBL-SOW-VBX
xW100-W07-ASP100
xW100-L50-CRP100
xW100-L50-JTP100
xW100-L50-KAV100
xW100-L50-STP100
xW100-L50-STV100
xW100-L50-UCP100
xW100-L50-UDP100
xW100-L50-SWV100
xW100-L50-SWP100
xW100-W07-APP100
GB-SEAL-AKW

SEE DWG L50-KAP122

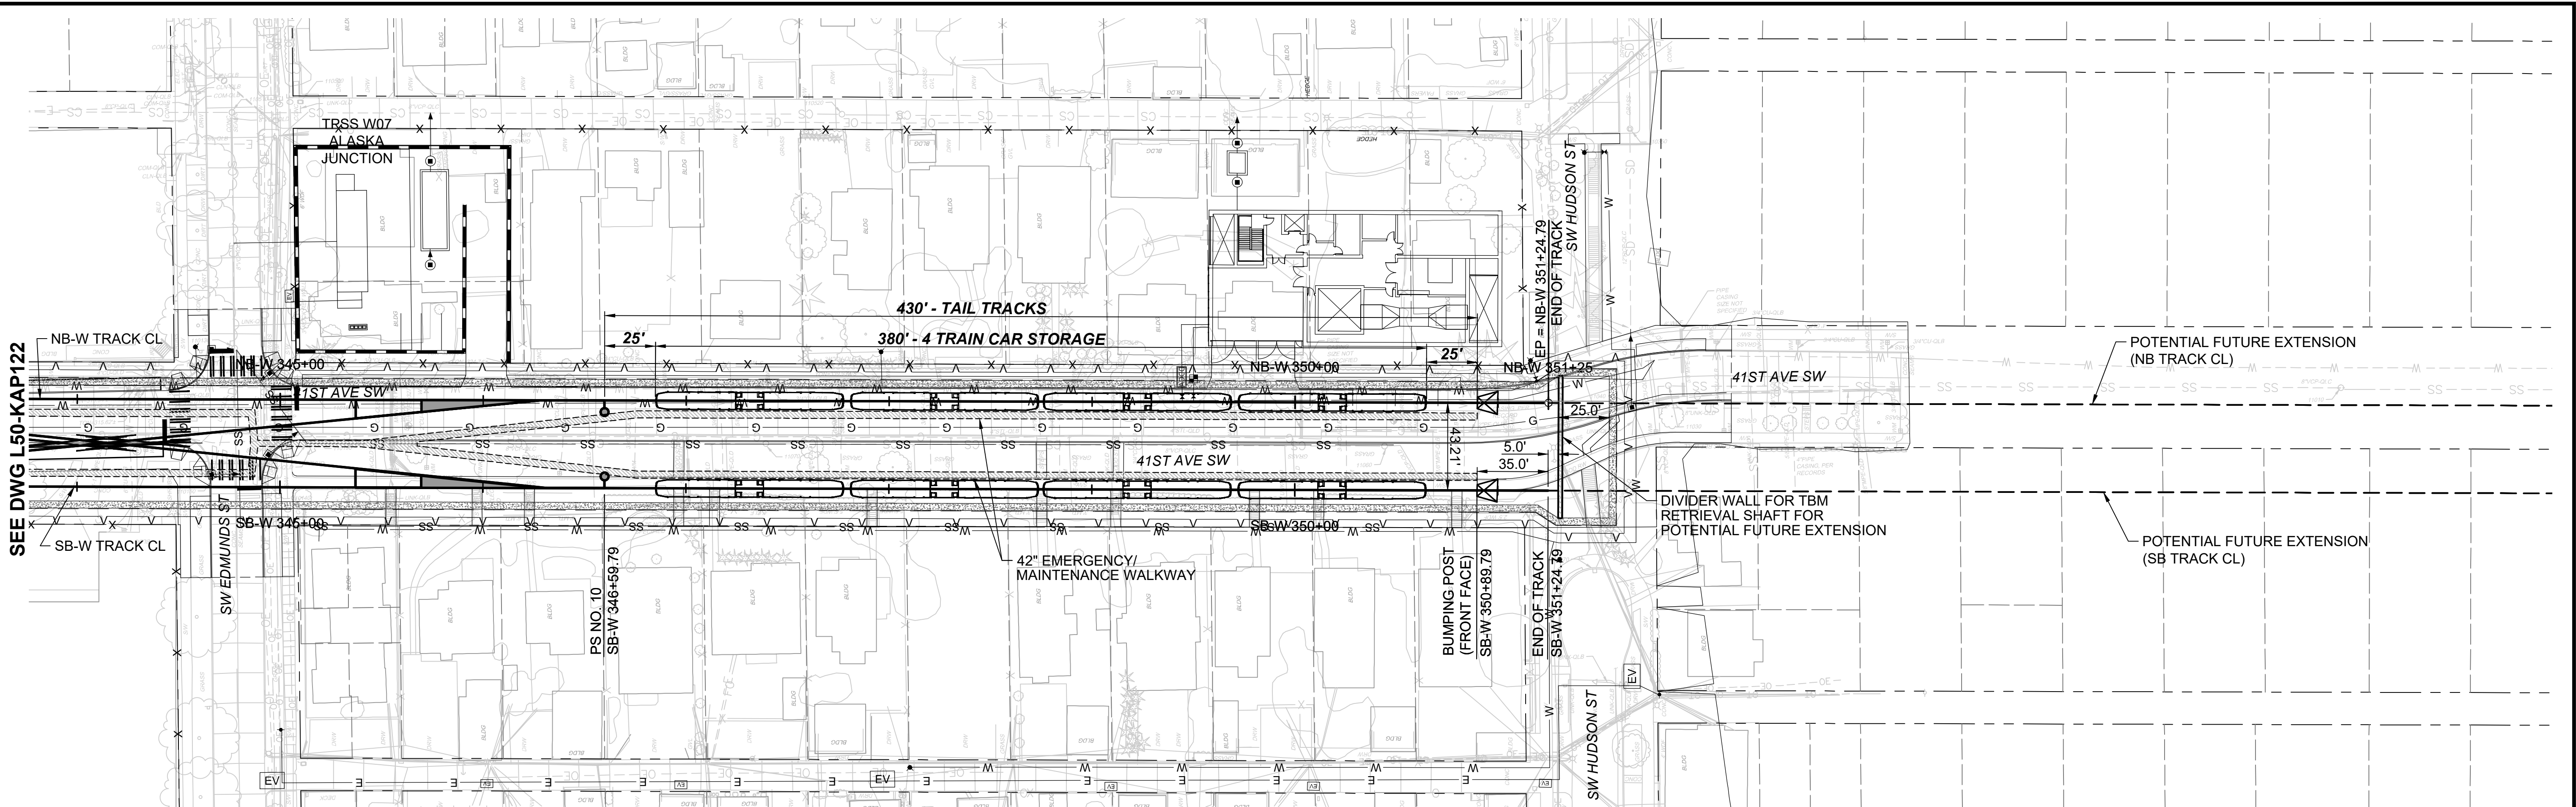


PLAN
SCALE: 1" = 40'

NOTE:
XXXXXXXXXX

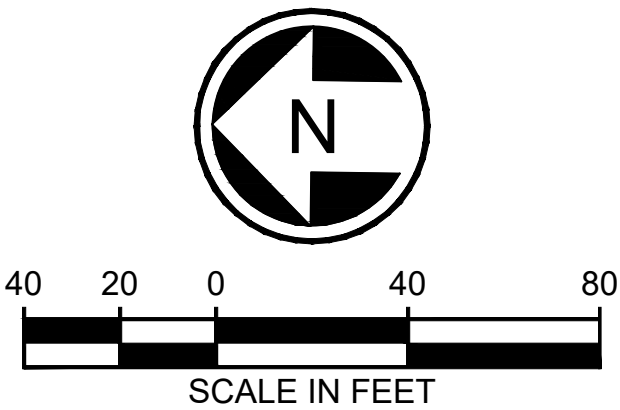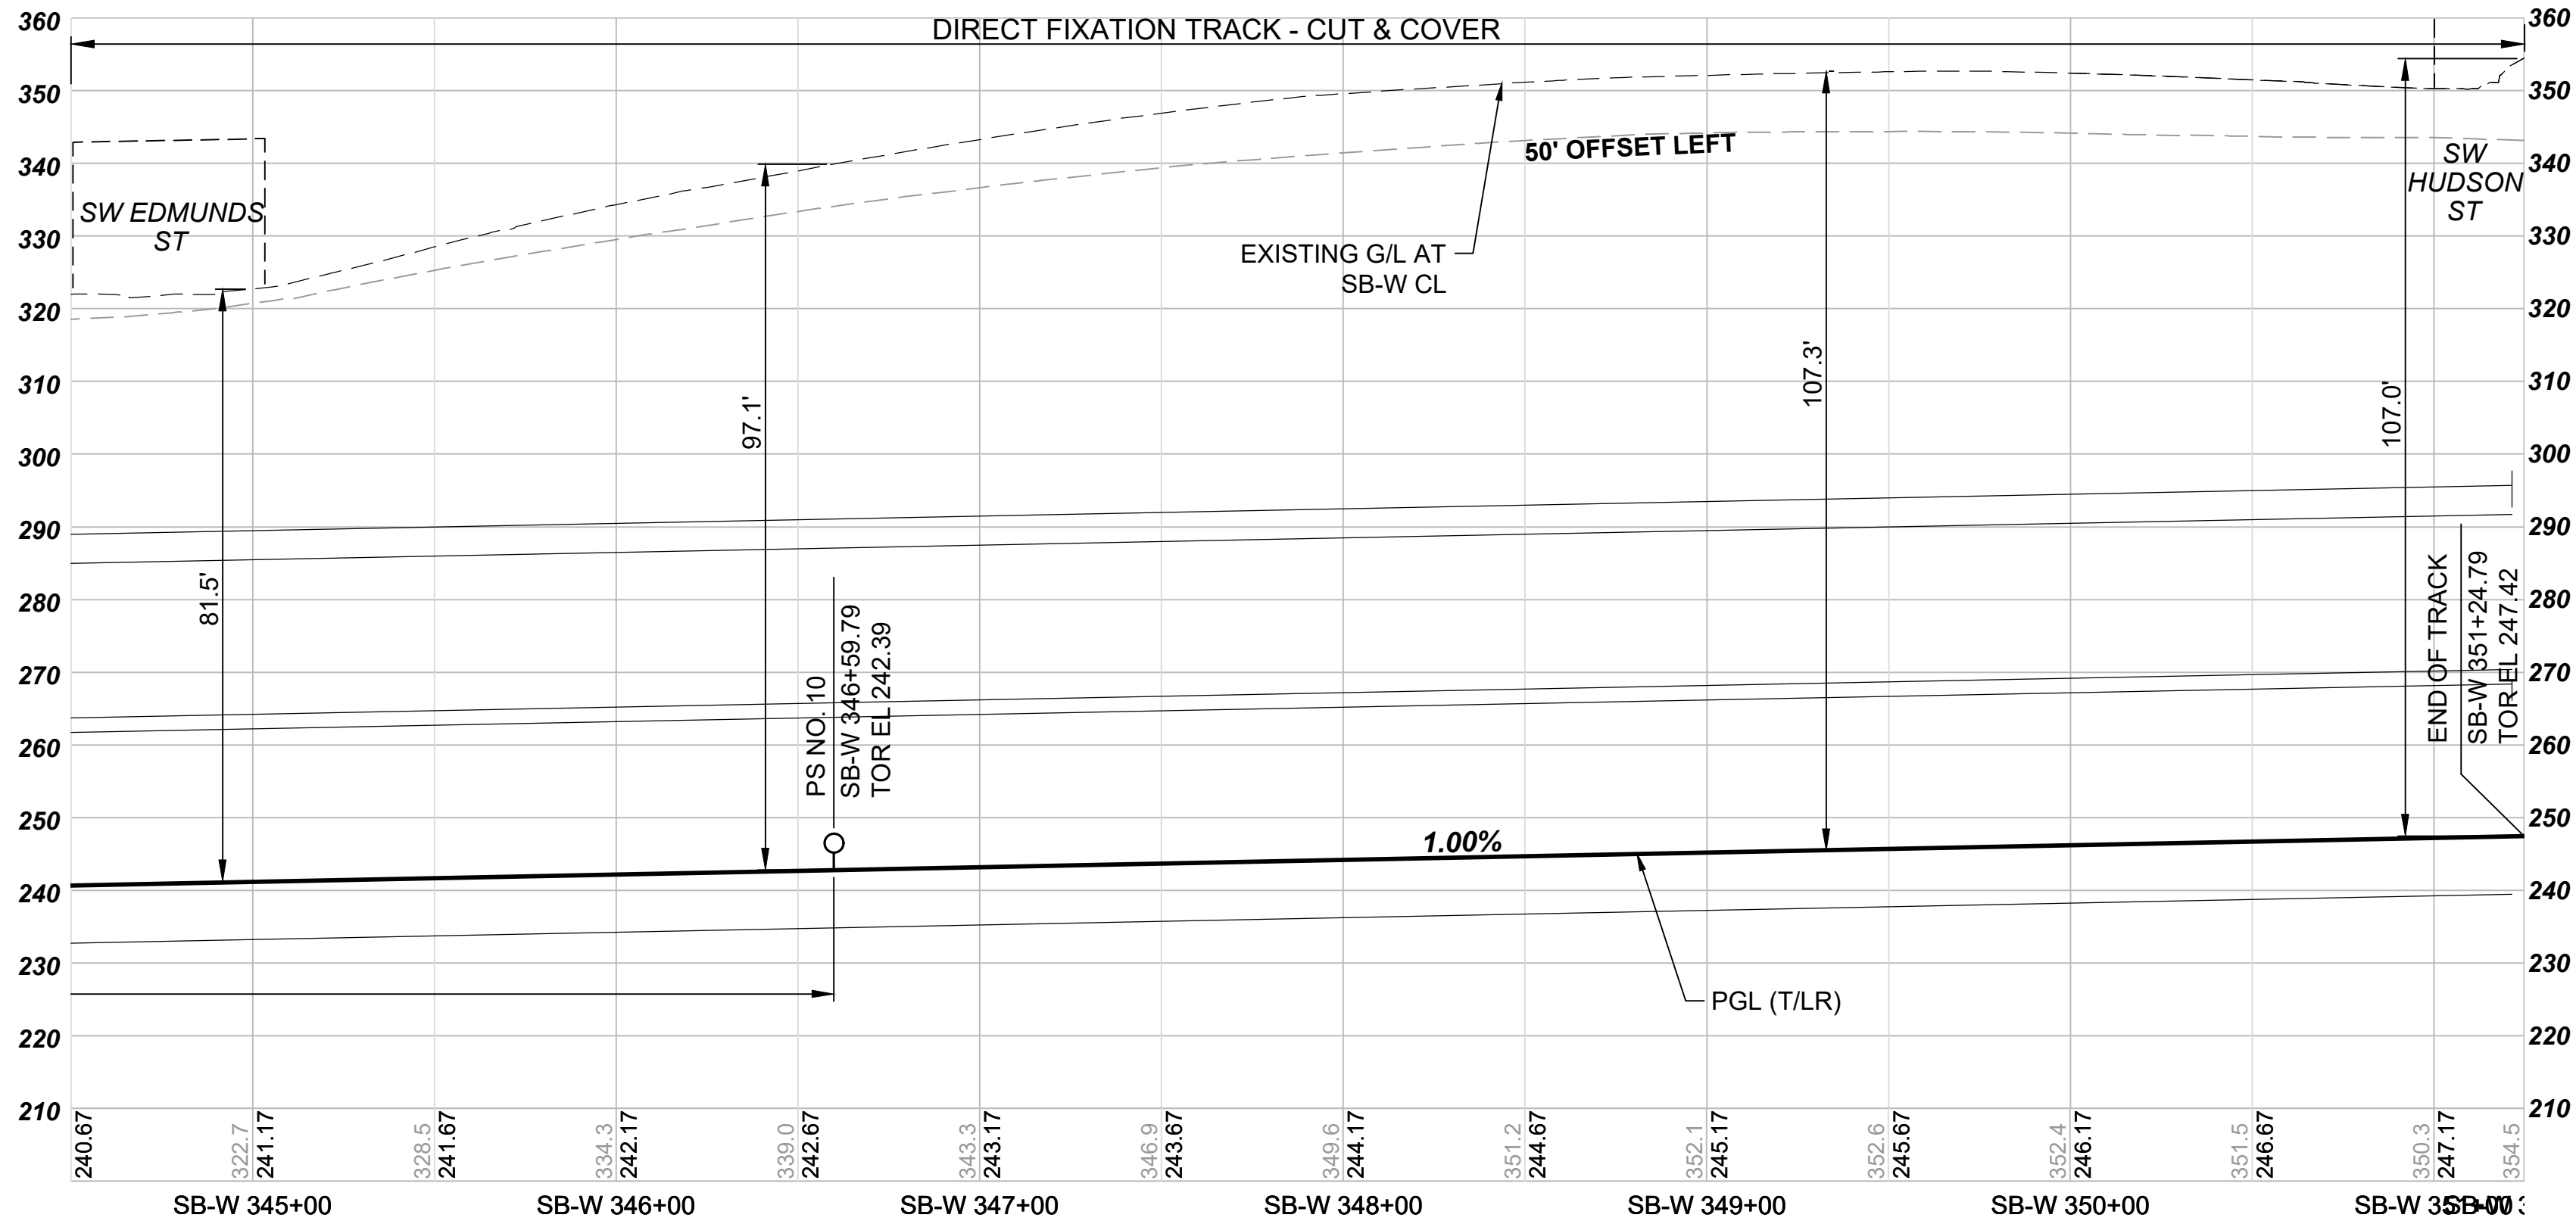

PRELIMINARY ENGINEERING

DESIGNED BY:
A. WHALEN
DRAWN BY:
R. JOHNSON
CHECKED BY:
D. MUELLERLEILE
APPROVED BY:
A. WHALEN

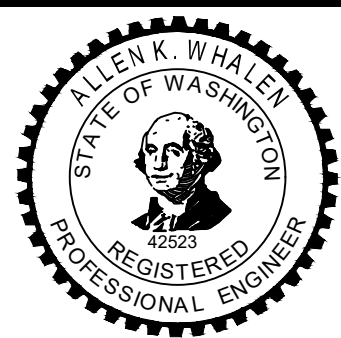

HNTB



SCALE:
H: 1" = 40'; V: 1" = 20'
FILENAME:
W100-L50-KAP123
CONTRACT No.:
RTA / XXXXXXXX
DATE:
04/2024



WEST SEATTLE LINK EXTENSION
CONTRACT W100
SODO STATION TO WEST SEATTLE JUNCTION STATION
TRACKWORK
TRACK PLAN & SOUTHBOUND (SB-W) PROFILE

DRAWING No.:
L50-KAP123
LOCATION ID:
L50
SHEET No.:
177
REV:
0

SUBMITTED BY:
K. PROIA
DATE:
04/2024
REVIEWED BY:
C. RIDGE
DATE:
04/2024

Xrefs:
xW100-GB-TB22x34
xW100-L50-KAP100
xW100-L50-CRP100
xW100-L50-JTP100
xW100-L50-SEP100
xW100-L50-UCP100
xW100-L50-UPP100
xW100-L50-SFP100
xW100-L50-SWP100
xW100-L50-KAV100
xWSL-SOE-VSP
xWSL-SOE-VRX
xW100-L50-JOP100
xW100-L50-RPP100
GS-SEA-AKW
C80_M01_KA

CURVE	OMF-N 002	OMF-N 004	OMF-N 006
PI STA	11+95.07	18+46.41	23+44.28
R	125.00'	150.00'	140.00'
Lc	174.19'	189.30'	182.25'
Ls1	-	-	-
Ls2	-	-	-
Ea	0.00"	0.00"	0.00"
Eu	3.17"	2.64"	2.83"
V	10 MPH	10 MPH	10 MPH

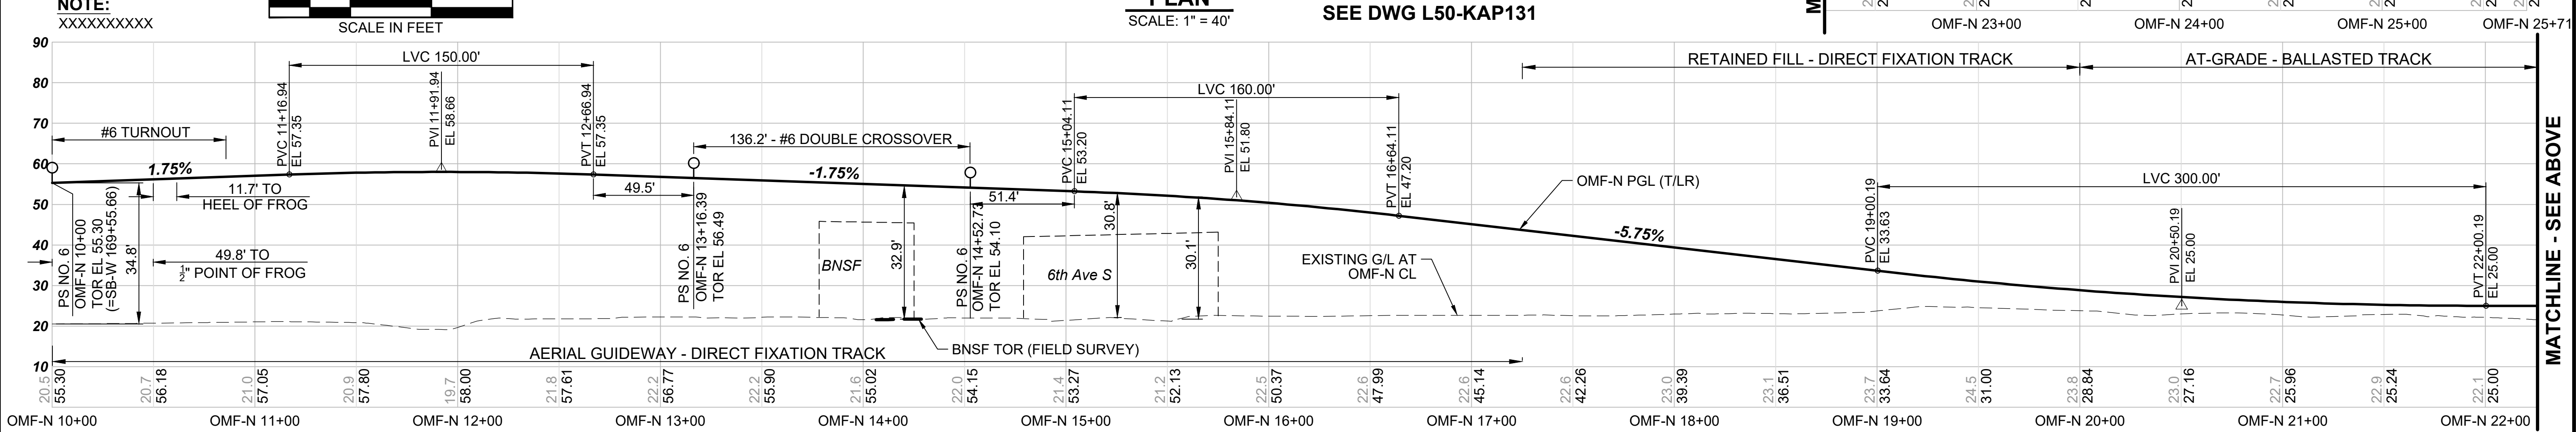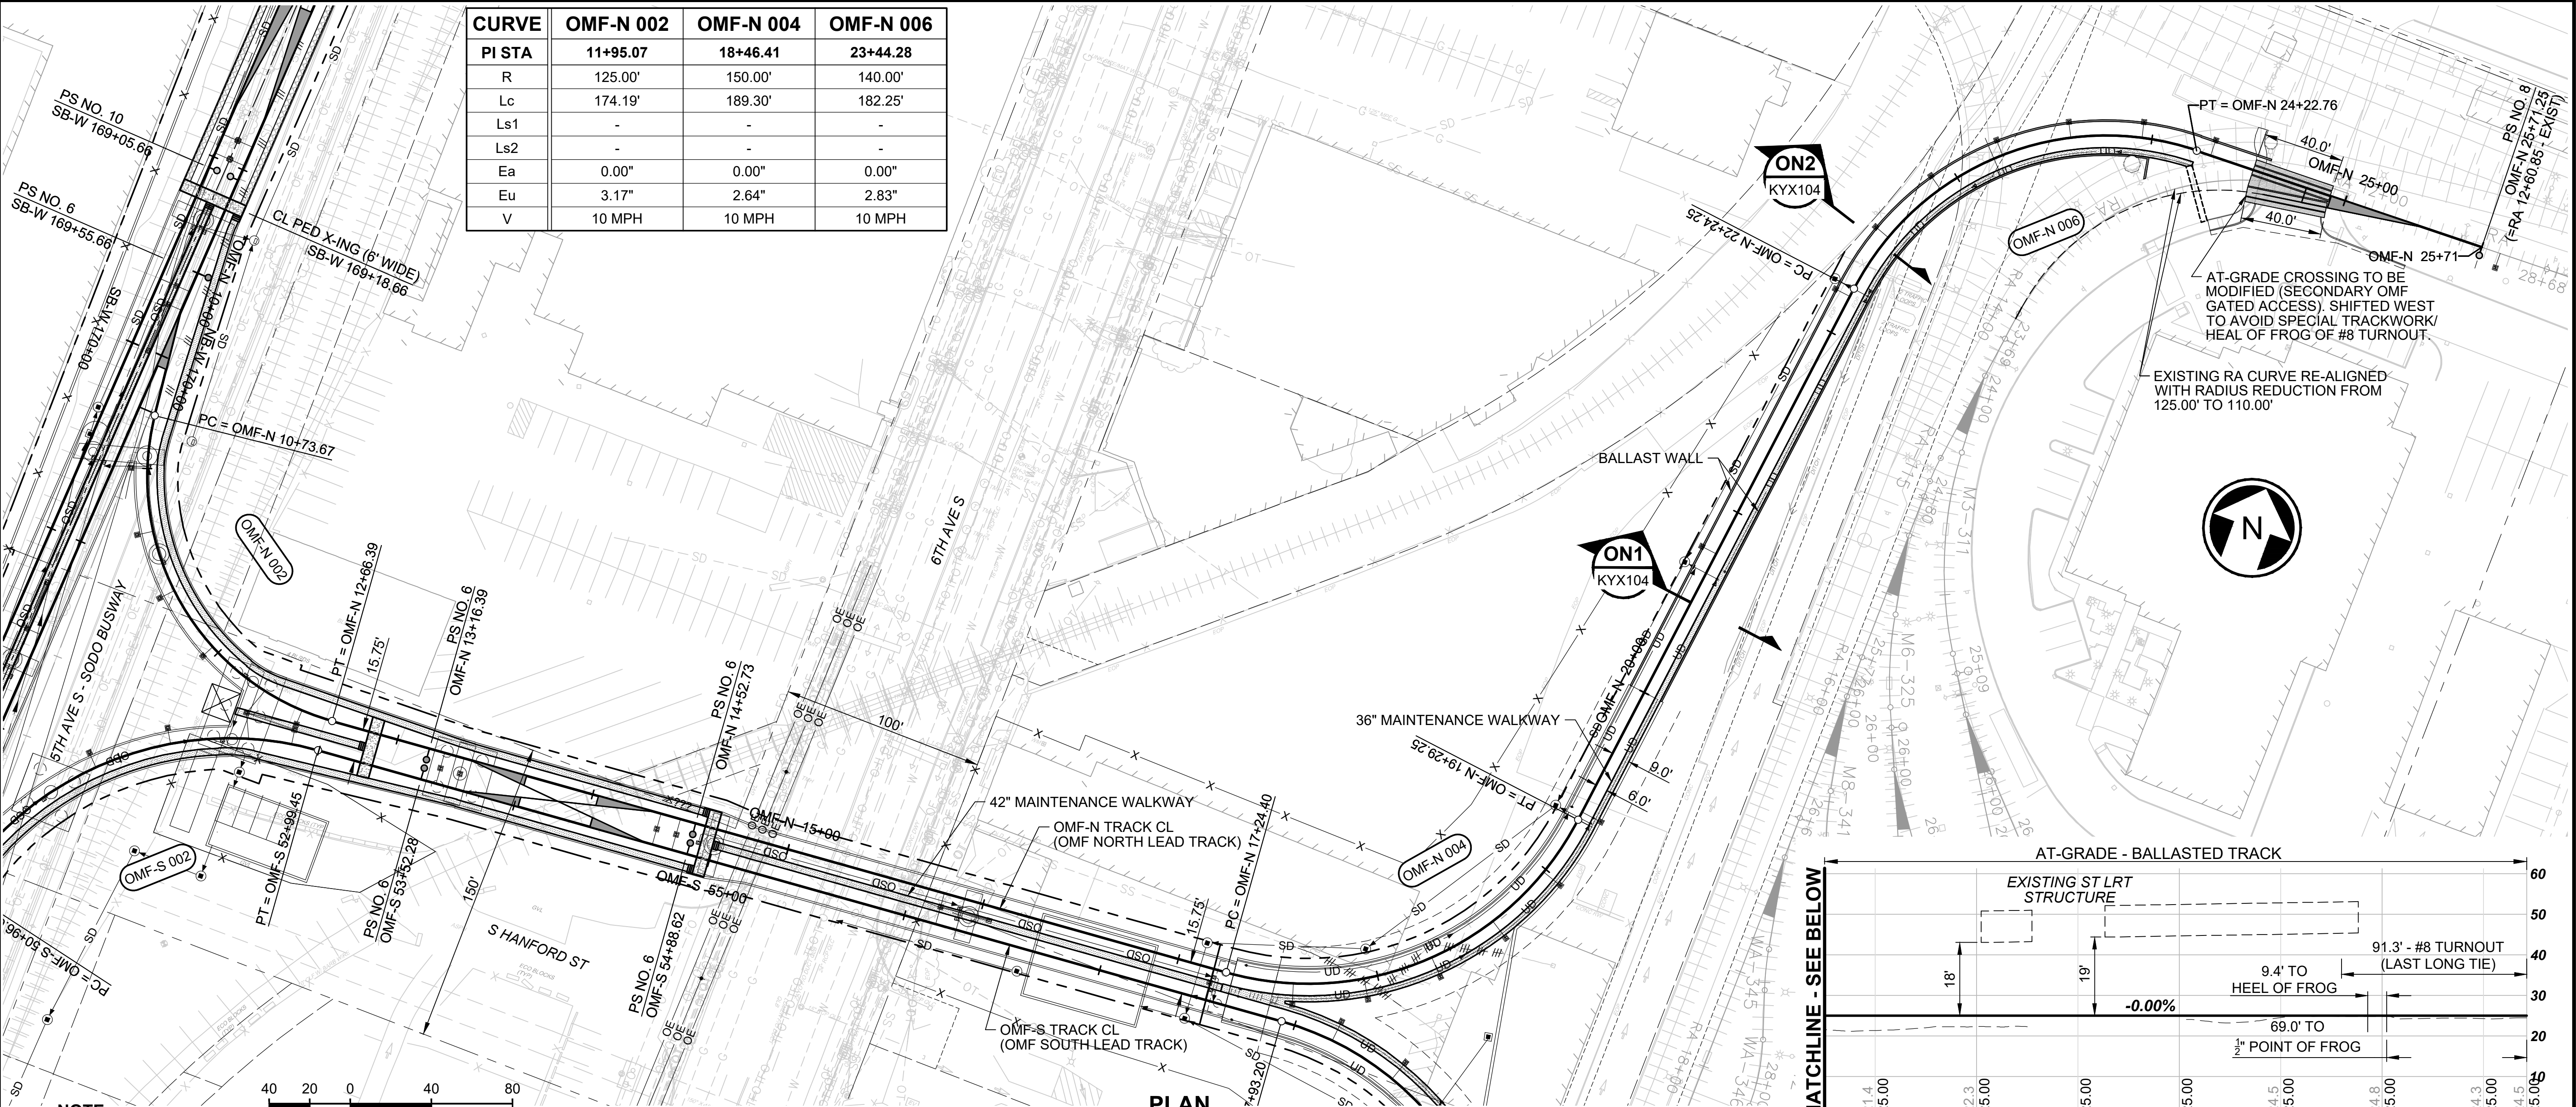

PRELIMINARY ENGINEERING

No.	DATE	DSN	CHK	APP	REVISION

DESIGNED BY:
A. WHALEN

DRAWN BY:
R. JOHNSON

CHECKED BY:
D. MUELLERLEILE

APPROVED BY:
A. WHALEN

ALLEN K. WHALEN

STATE OF WASHINGTON

REGISTERED PROFESSIONAL ENGINEER

HNTB

SUBMITTED BY:
K. PROIA

DATE:
04/2024

REVIEWED BY:
C. RIDGE

LINE IS 1" AT FULL SCALE

SOUNDTRANSIT

SCALE:
H: 1" = 40'; V: 1" = 20'

FILENAME:
W100-L50-KAP130

CONTRACT No.:
RTA / XXXXXXXXX

DATE:
04/2024

WEST SEATTLE LINK EXTENSION
CONTRACT W100

SODO STATION TO WEST SEATTLE JUNCTION STATION


TRACKWORK
NORTH OMF CONNECTION - TRACK PLAN & PROFILE

DRAWING No.:
L50-KAP130

LOCATION ID:
L50

SHEET No.:
178

REV:
0

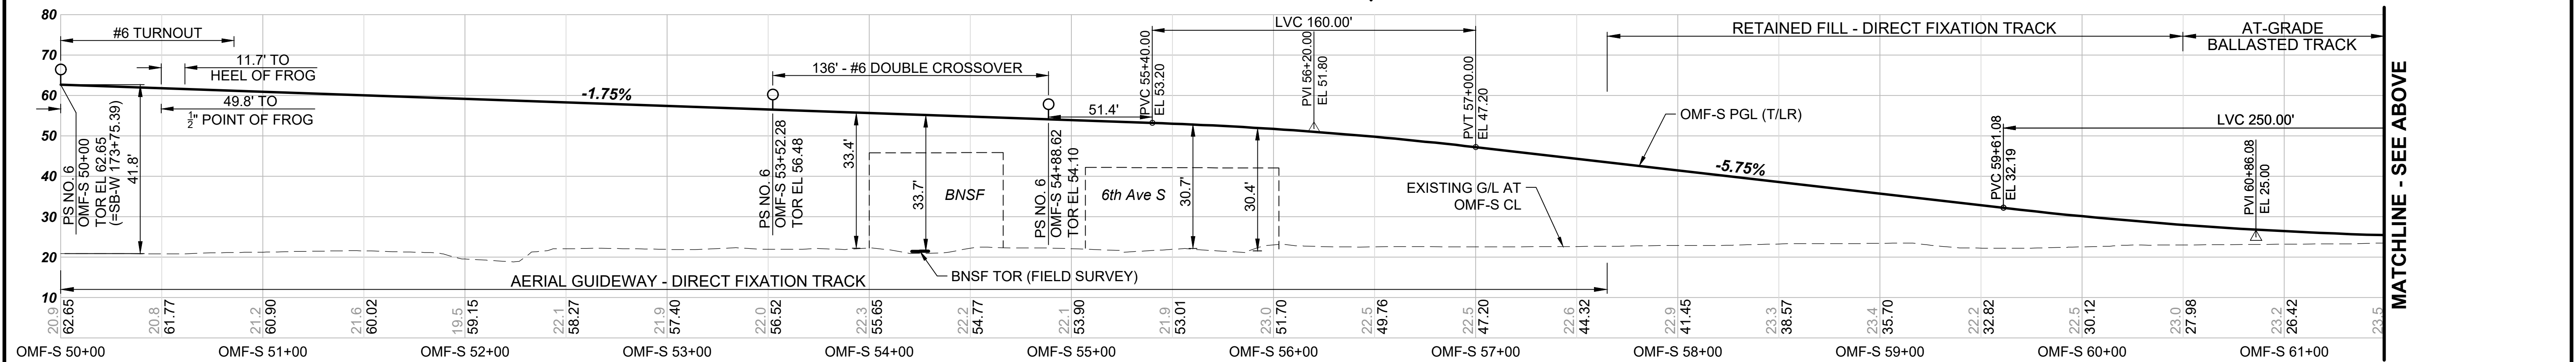

PRELIMINARY ENGINEERING						DESIGNED BY: A. WHALEN DRAWN BY: R. JOHNSON CHECKED BY: D. MUELLERLEILE APPROVED BY: A. WHALEN		HNTB LINE IS 1" AT FULL SCALE 			SCALE: H: 1" = 40'; V: 1" = 20' FILENAME: W100-L50-KAP131 CONTRACT No.: RTA / XXXXXXXXX DATE: 04/2024	WEST SEATTLE LINK EXTENSION CONTRACT W100 SODO STATION TO WEST SEATTLE JUNCTION STATION TRACKWORK SOUTH OMF CONNECTION - TRACK PLAN & PROFILE		DRAWING No.: L50-KAP131 LOCATION ID: L50 SHEET No.: 179 REV: 0
No.	DATE	DSN	CHK	APP	REVISION			SUBMITTED BY: K. PROIA	DATE: 04/2024	REVIEWED BY: C. RIDGE	DATE: 04/2024			