S TRENTON ST
SR 99
8TH AV S
10TH AV S
S DONOVAN ST
S CLOVERDALE ST
S SULLIVAN ST
S O U T H
Haines House (Condo)
Lot Bdy Adj
No 9606643
No 2003705
No 9306195
No 3506143
No 2400604

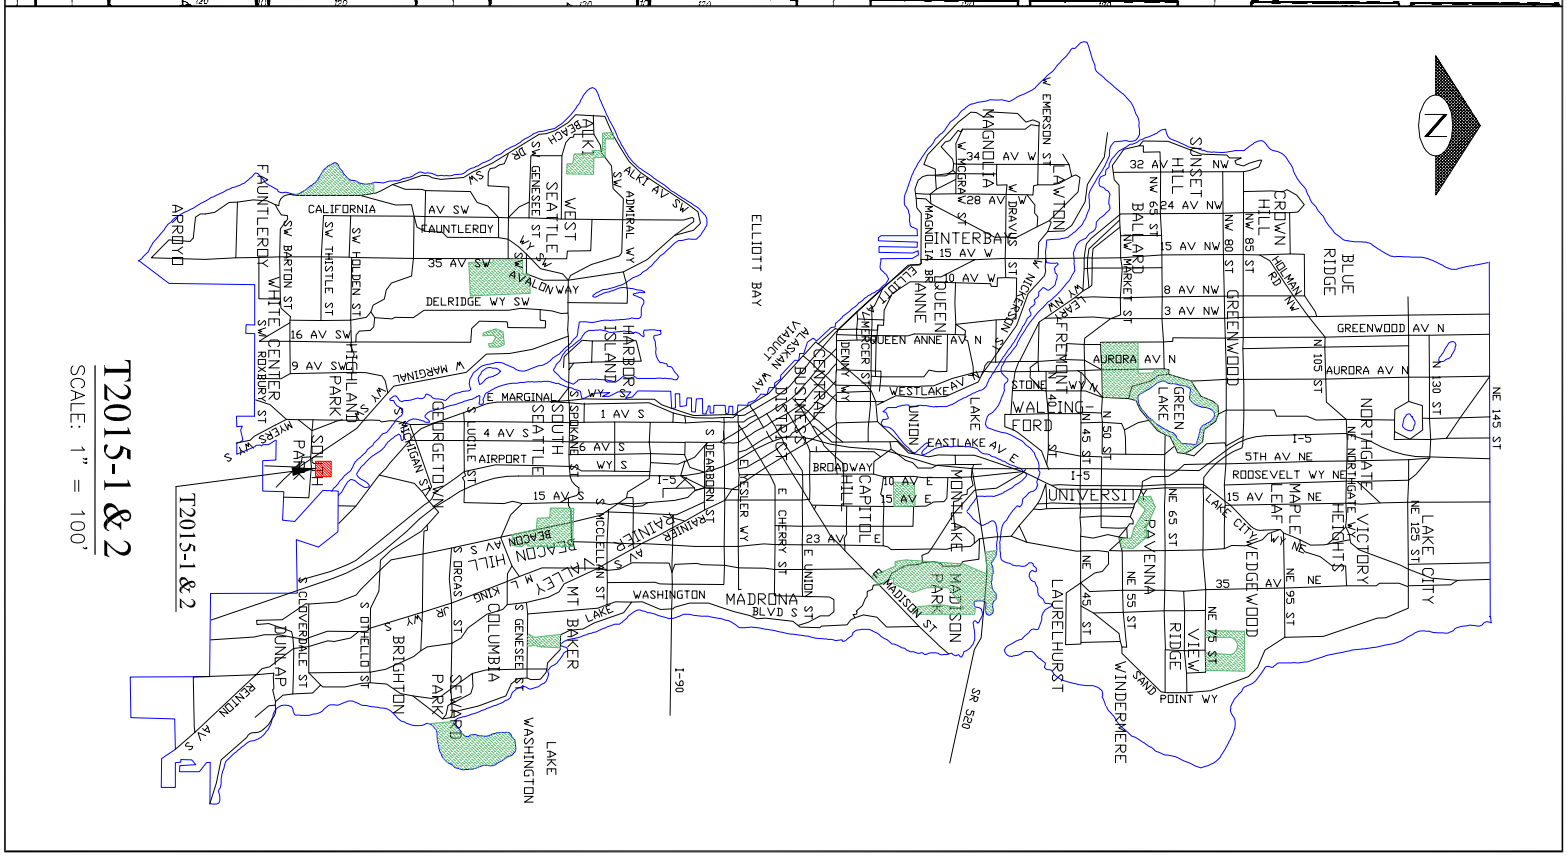
N
ARROYO
CALIFORNIA
FAUNTLEROY
SEATTLE
WEST SEATTLE
ALKI
HARBOR ISLAND
ELLIOTT BAY
INTERBAY
QUEEN ANNE
LAWTON
MAGNOLIA
SUNSET HILL
BALLARD
CROWN HILL
BLUE RIDGE
GREENWOOD
FREMONT
WALLINGFORD
GREEN LAKE
NORTHGATE
VICTORY HEIGHTS
LAKE CITY
MAPLE LEAF
RAVENNA
UNIVERSITY
LAURELHURST
WINDERMERE
VIEW RIDGE
MADISON PARK
MADRONA
CAPITOL HILL
BUSINESS DISTRICT
SOUTH SEATTLE
GEORGETOWN
BEACON HILL
MT BAKER
COLUMBIA
BRIGHTON
DUNLAP
WHITE CENTER
HIGHLAND PARK
SOUTH PARK
LAKE WASHINGTON
T2015-1 & 2
SCALE: 1" = 100'